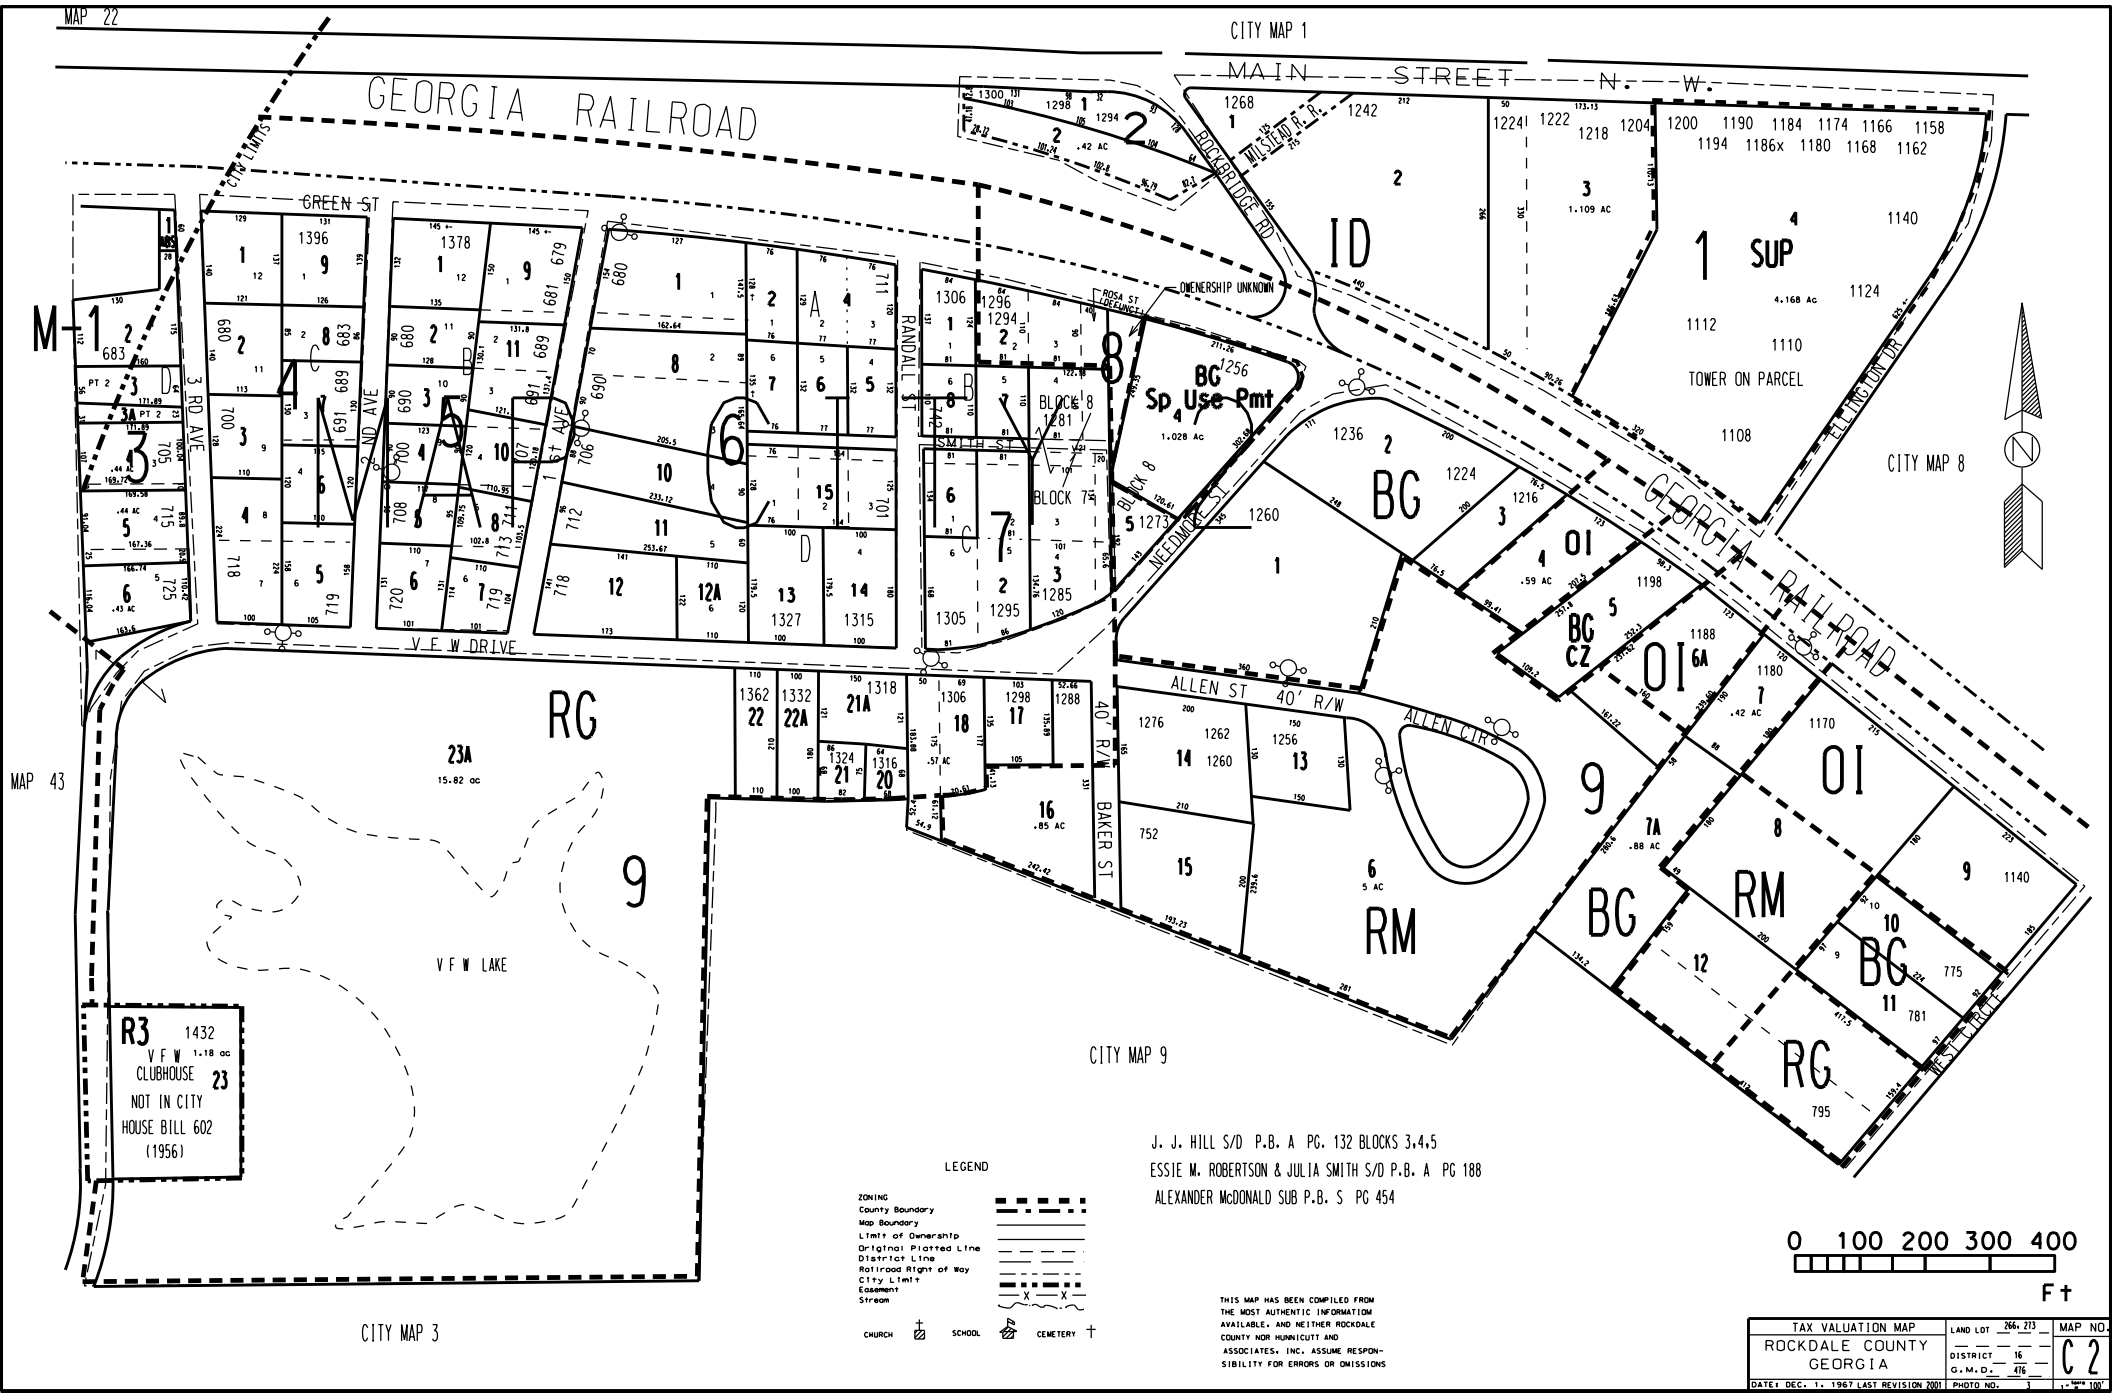
MAP 22
CITY MAP 1
MAIN STREET N. W.
GEORGIA RAILROAD
CITY LIMITS
GREEN ST
3 RD AVE
2 ND AVE
1 ST AVE
RANDALL ST
SMITH ST
NEEDMORE ST
ROCKBRIDGE RD
MILSTEAD R.R.
ROSA ST (DEFUNCT)
OWENERSHIP UNKNOWN
BLOCK 8
BLOCK 7
BG Sp Use Pmt
ID
SUP
TOWER ON PARCEL
ELLINGTON DR
CITY MAP 8
GEORGIA RAILROAD
V F W DRIVE
ALLEN ST 40' R/W
ALLEN CIR
40' R/W
BAKER ST
RG
RM
BG
OI
BG CZ
MAP 43
V F W LAKE
R3 1432
V F W CLUBHOUSE 23
NOT IN CITY
HOUSE BILL 602
(1956)
CITY MAP 9
CITY MAP 3
LEGEND
ZONING
County Boundary
Map Boundary
Limit of Ownership
Original Platted Line
District Line
Railroad Right of Way
City Limit
Easement
Stream
CHURCH
SCHOOL
CEMETERY
J. J. HILL S/D P.B. A PG. 132 BLOCKS 3,4,5
ESSIE M. ROBERTSON & JULIA SMITH S/D P.B. A PG 188
ALEXANDER McDONALD SUB P.B. S PG 454
THIS MAP HAS BEEN COMPILED FROM THE MOST AUTHENTIC INFORMATION AVAILABLE, AND NEITHER ROCKDALE COUNTY NOR HUNNICUTT AND ASSOCIATES, INC. ASSUME RESPONSIBILITY FOR ERRORS OR OMISSIONS
0 100 200 300 400
Ft
TAX VALUATION MAP
ROCKDALE COUNTY
GEORGIA
LAND LOT 266, 273
DISTRICT 16
G.M.D. 476
MAP NO. C 2
DATE: DEC. 1, 1967 LAST REVISION 2001
PHOTO NO. 3