THIS MAP HAS BEEN COMPILED FROM THE MOST AUTHENTIC INFORMATION AVAILABLE, AND NEITHER ROCKDALE COUNTY NOR HUNNICUTT AND ASSOCIATES, INC. ASSUME RESPONSIBILITY FOR ERRORS OR OMISSIONS

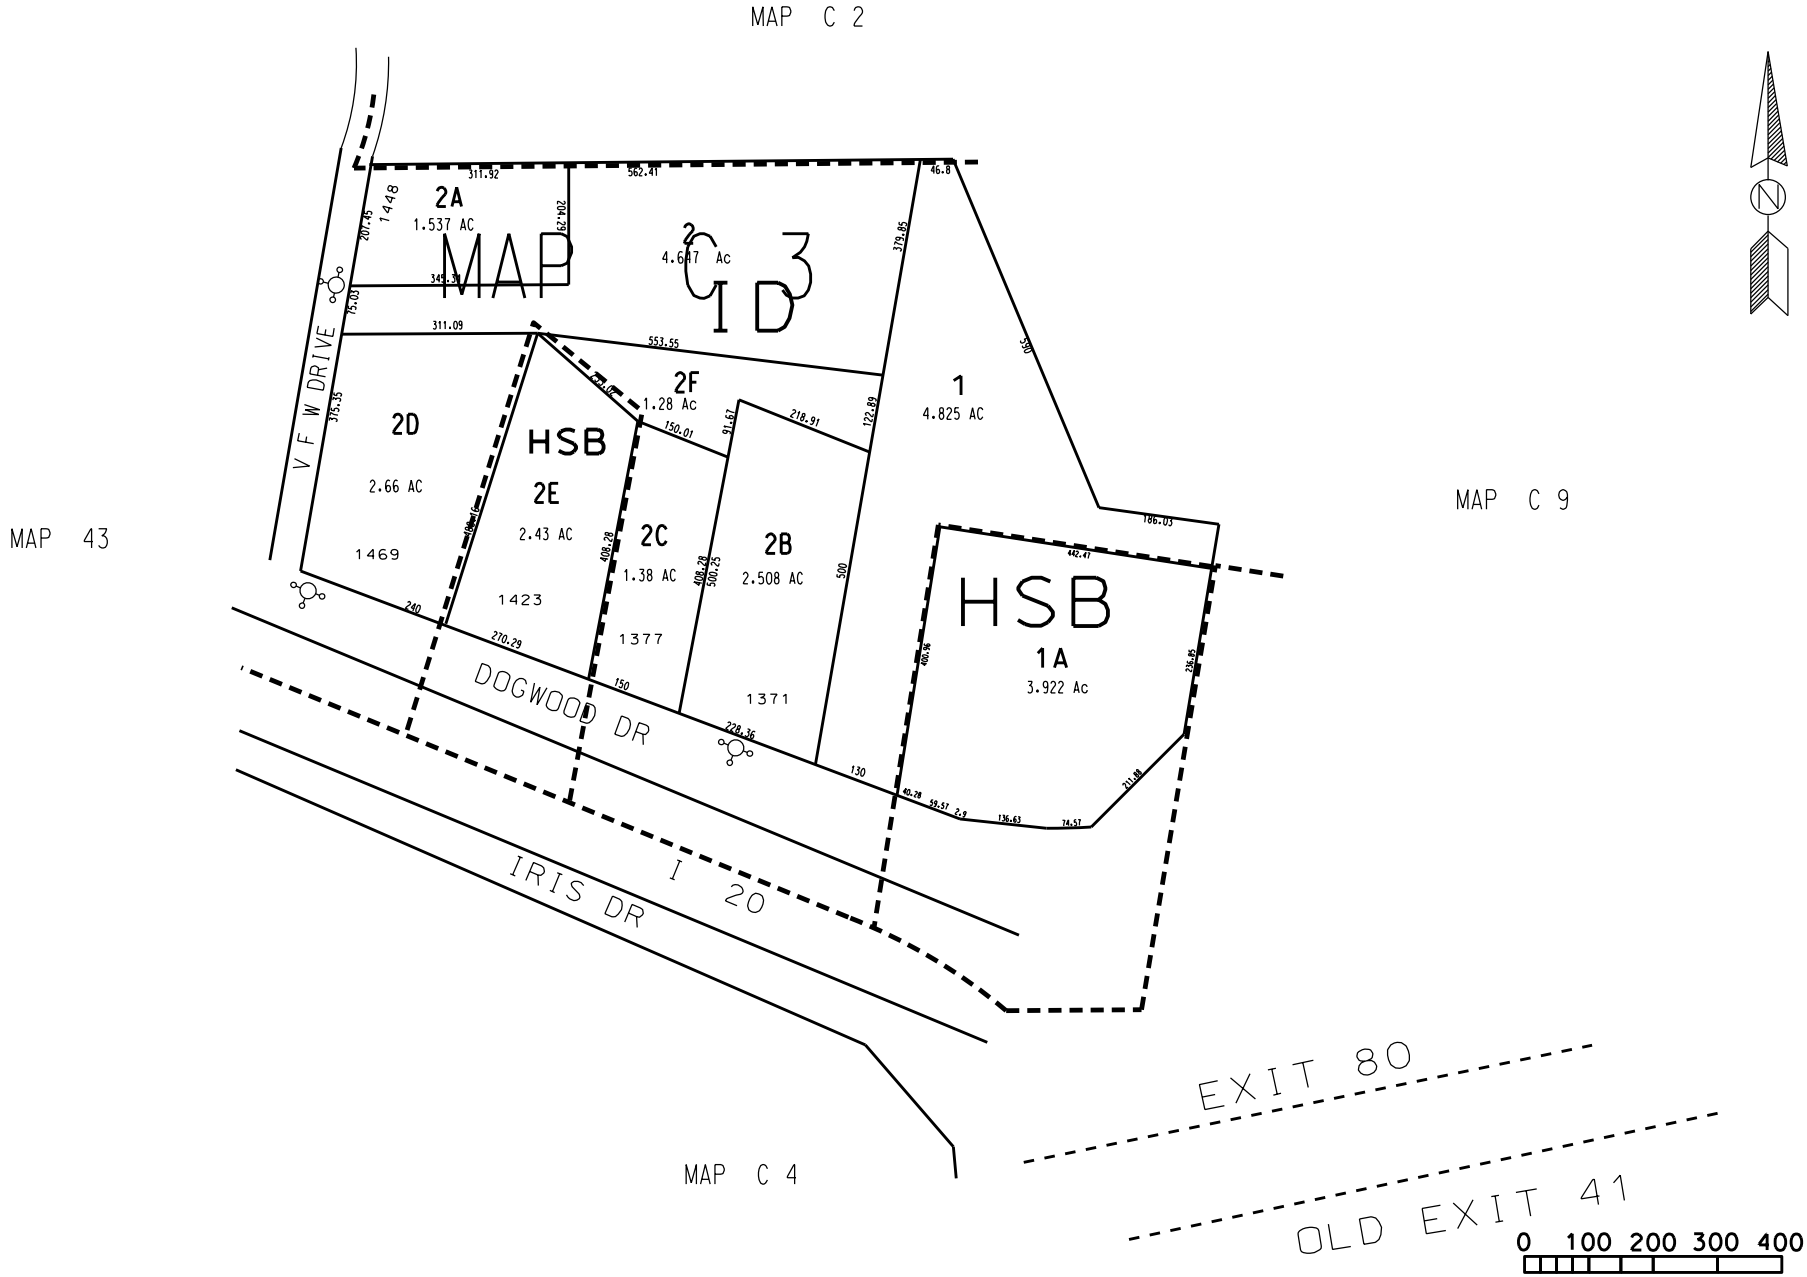

LEGEND

County Boundary
Map Boundary
Limit of Ownership
Original Plotted Line
District Line
Railroad Right of Way
City Limit
Easement
Stream

CHURCH SCHOOL CEMETERY

TAX VALUATION MAP	LAND LOT 267	MAP NO.
ROCKDALE COUNTY GEORGIA	DISTRICT 16 G.M.D. 476	C 3
DATE: DEC. 1, 1967 LAST REVISION 2002	PHOTO NO. BSE 3	1" = 100'