THIS MAP HAS BEEN COMPILED FROM THE MOST AUTHENTIC INFORMATION AVAILABLE, AND NEITHER ROCKDALE COUNTY NOR HUNNICUTT AND ASSOCIATES, INC. ASSUME RESPONSIBILITY FOR ERRORS OR OMISSIONS

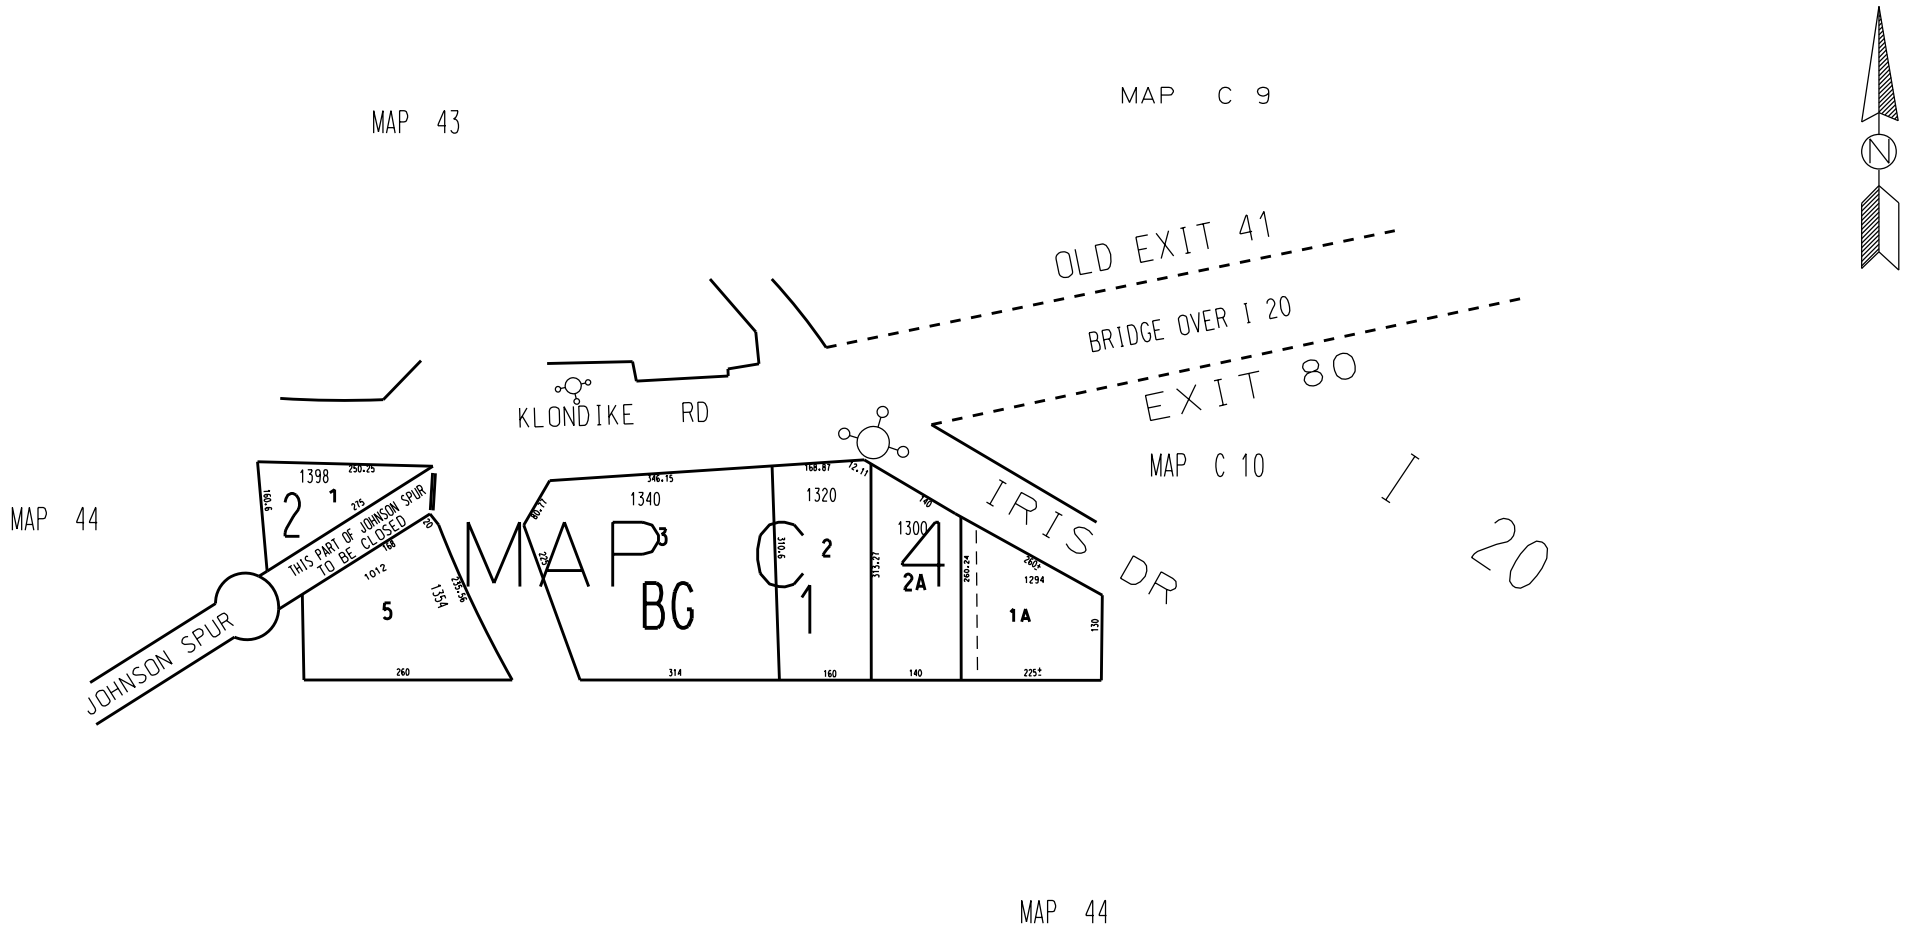

LEGEND

County Boundary
Map Boundary
Limit of Ownership
Original Platted Line
District Line
Railroad Right of Way
City Limit
Easement
Stream

CHURCH SCHOOL CEMETERY

0 100 200 300 400
Ft

TAX VALUATION MAP	LAND LOT 267 & 272	MAP NO.
ROCKDALE COUNTY GEORGIA	DISTRICT 16	C 4
	G.M.D. 276	CITY
DATE: DEC. 1, 1967 LAST REVISION 1995	PHOTO NO. 4 & 5	1" = 100'