THIS MAP HAS BEEN COMPILED FROM THE MOST AUTHENTIC INFORMATION AVAILABLE, AND NEITHER ROCKDALE COUNTY NOR HUNNICUTT AND ASSOCIATES, INC. ASSUME RESPONSIBILITY FOR ERRORS OR OMISSIONS

NOTE:
1. C29-3-19A & C-29-3-19B combined with C29-1-19 per plat 31/156 for 2004

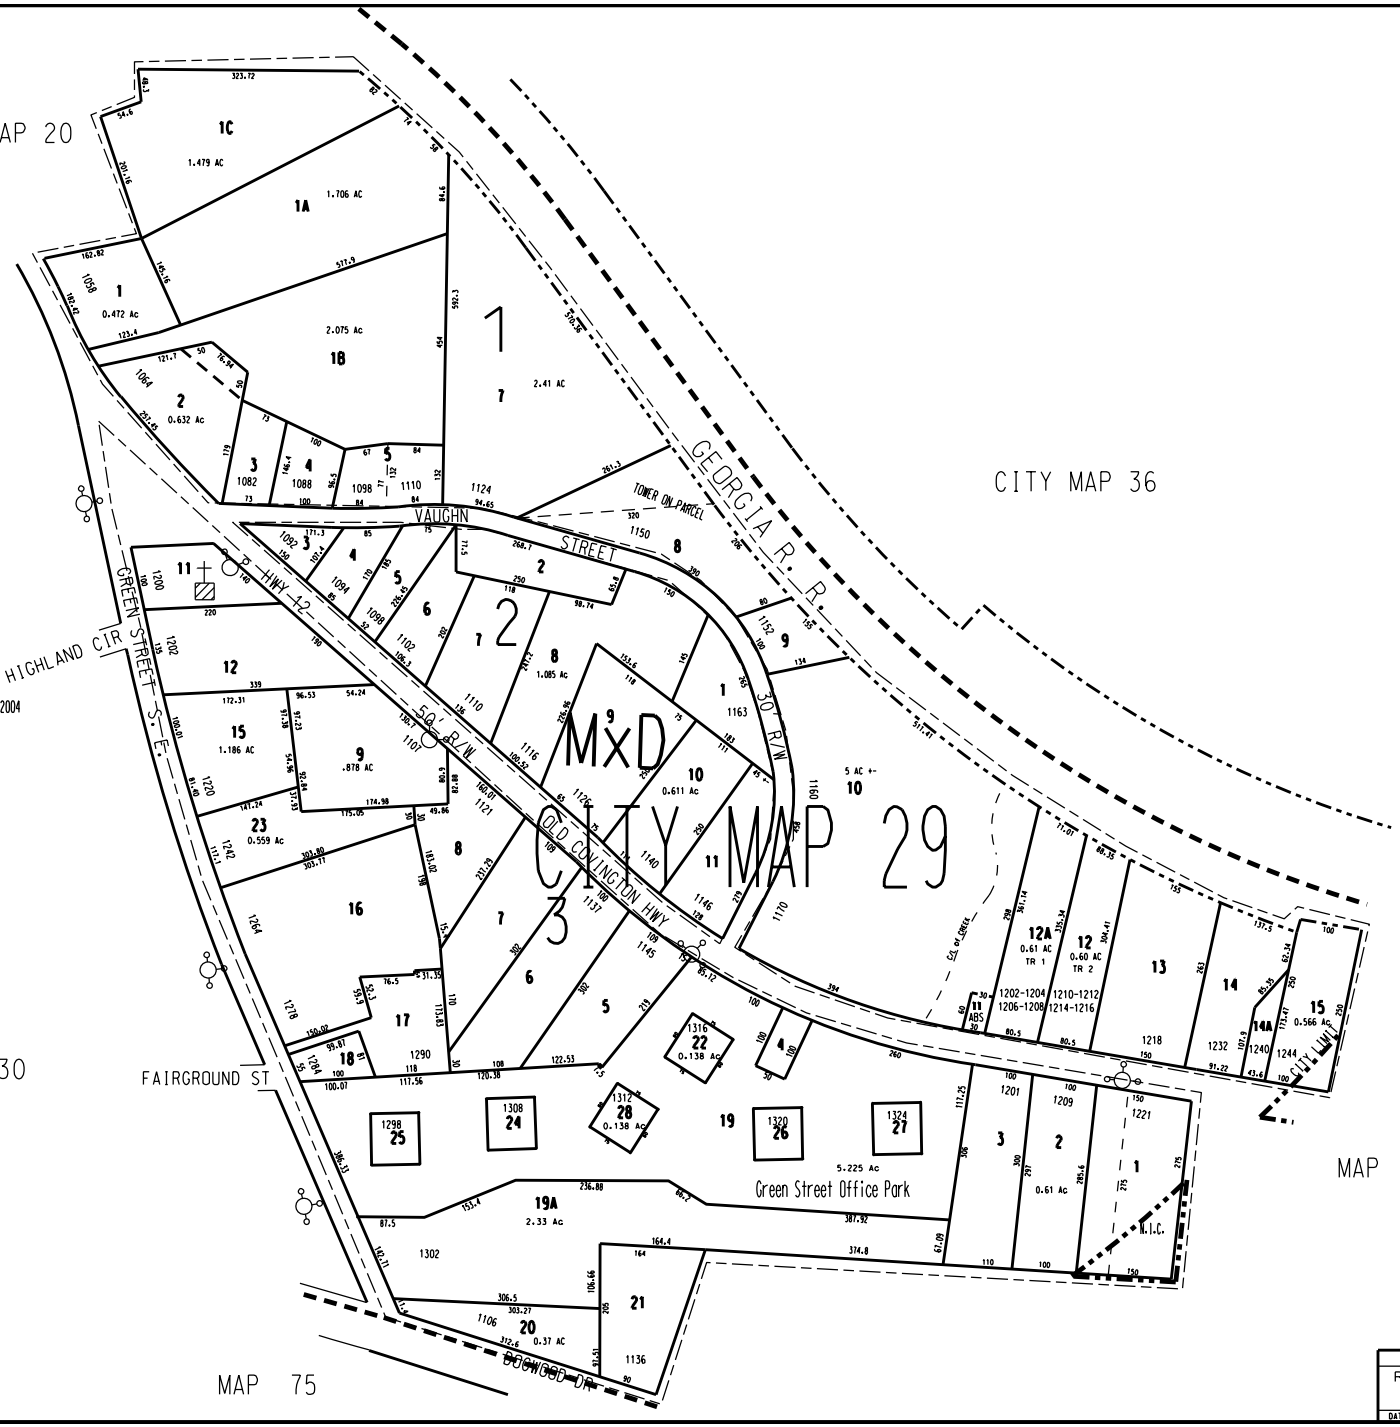

LEGEND

County Boundary
Map Boundary
Limit of Ownership
Original Platted Line
District Line
Railroad Right of Way
City Limit
Easement
Stream
CHURCH
SCHOOL
CEMETERY

0 100 200 300 400
Ft

TAX VALUATION MAP	LAND LOT 296, 299	MAP NO.
ROCKDALE COUNTY GEORGIA	DISTRICT 16 G.M.D. 476	C29
DATE: DEC. 1, 1967 LAST REVISION 2004	PHOTO NO. BSE 23	1" = 100'