THIS MAP HAS BEEN COMPILED FROM THE MOST AUTHENTIC INFORMATION AVAILABLE. AND NEITHER ROCKDALE COUNTY NOR HUNNICUTT AND ASSOCIATES. INC. ASSUME RESPONSIBILITY FOR ERRORS OR OMISSIONS

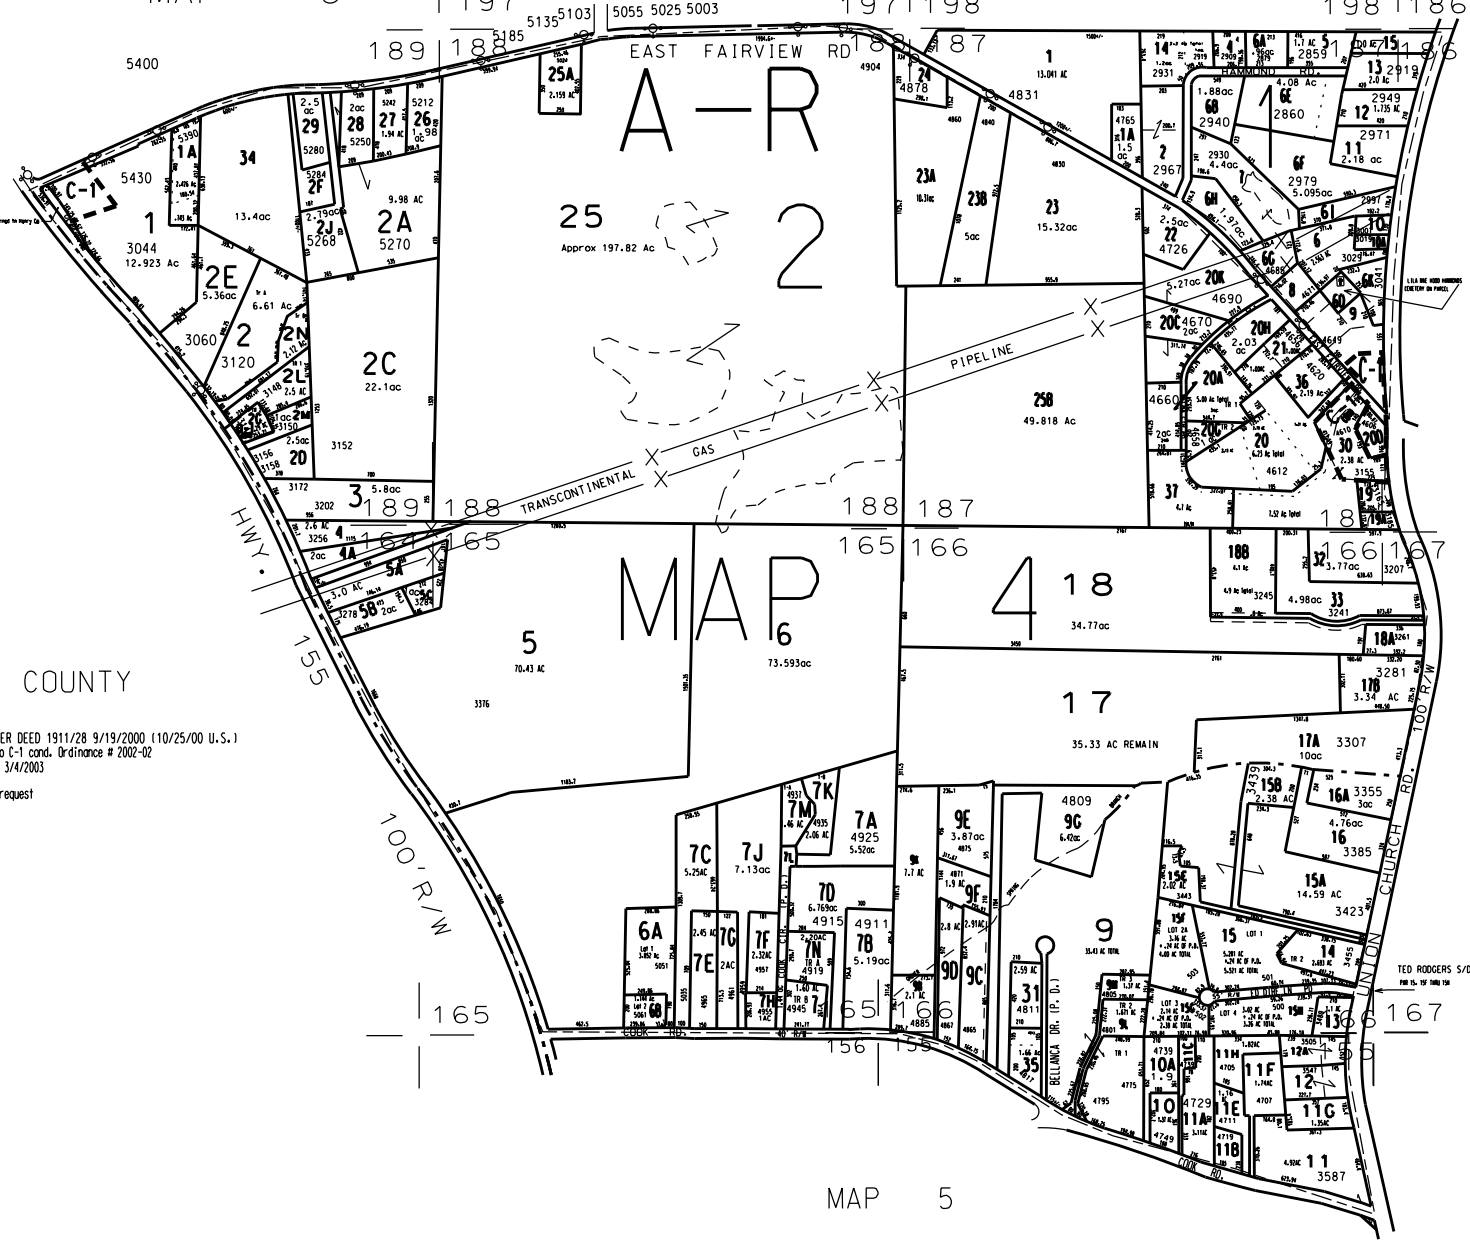

NOTES:
1. PARCEL 4-2-25A OUT OF 4-2-25 FOR 2001 PER DEED 1911/28 9/19/2000 (10/25/00 U.S.)
2. .85 ac of 4-2-30 (C-2 Cond. zoning) rezoned to C-1 cond. Ordinance # 2002-02
3. 13.40 ac from 3-1-14C to 4-2-34 deed 2612/35 3/4/2003
4. 4-2-2N from 4-2-2 deed 3010/221 2/5/04
5. 4-2-20B combined with 4-2-30 2004 by owners request
6. 4-2-9L & 9M from 4-2-9 by plat 33/62 2005

LEGEND

County Boundary
Map Boundary
Limit of Ownership
Original Platted Line
District Line
Railroad Right of Way
City Limit
Easement
Stream

CHURCH SCHOOL CEMETERY

TAX VALUATION MAP	LAND LOT 164 - 167 / 186 - 189	MAP NO.
ROCKDALE COUNTY GEORGIA	DISTRICT 11 / G.M.D. 1251	4
DATE: DEC. 1. 1967 LAST REVISION 2004	PHOTO NO. 85C 747. 684	1" = 400'