THIS MAP HAS BEEN COMPILED FROM THE MOST AUTHENTIC INFORMATION AVAILABLE, AND NEITHER ROCKDALE COUNTY NOR HUNNICUTT AND ASSOCIATES, INC. ASSUME RESPONSIBILITY FOR ERRORS OR OMISSIONS

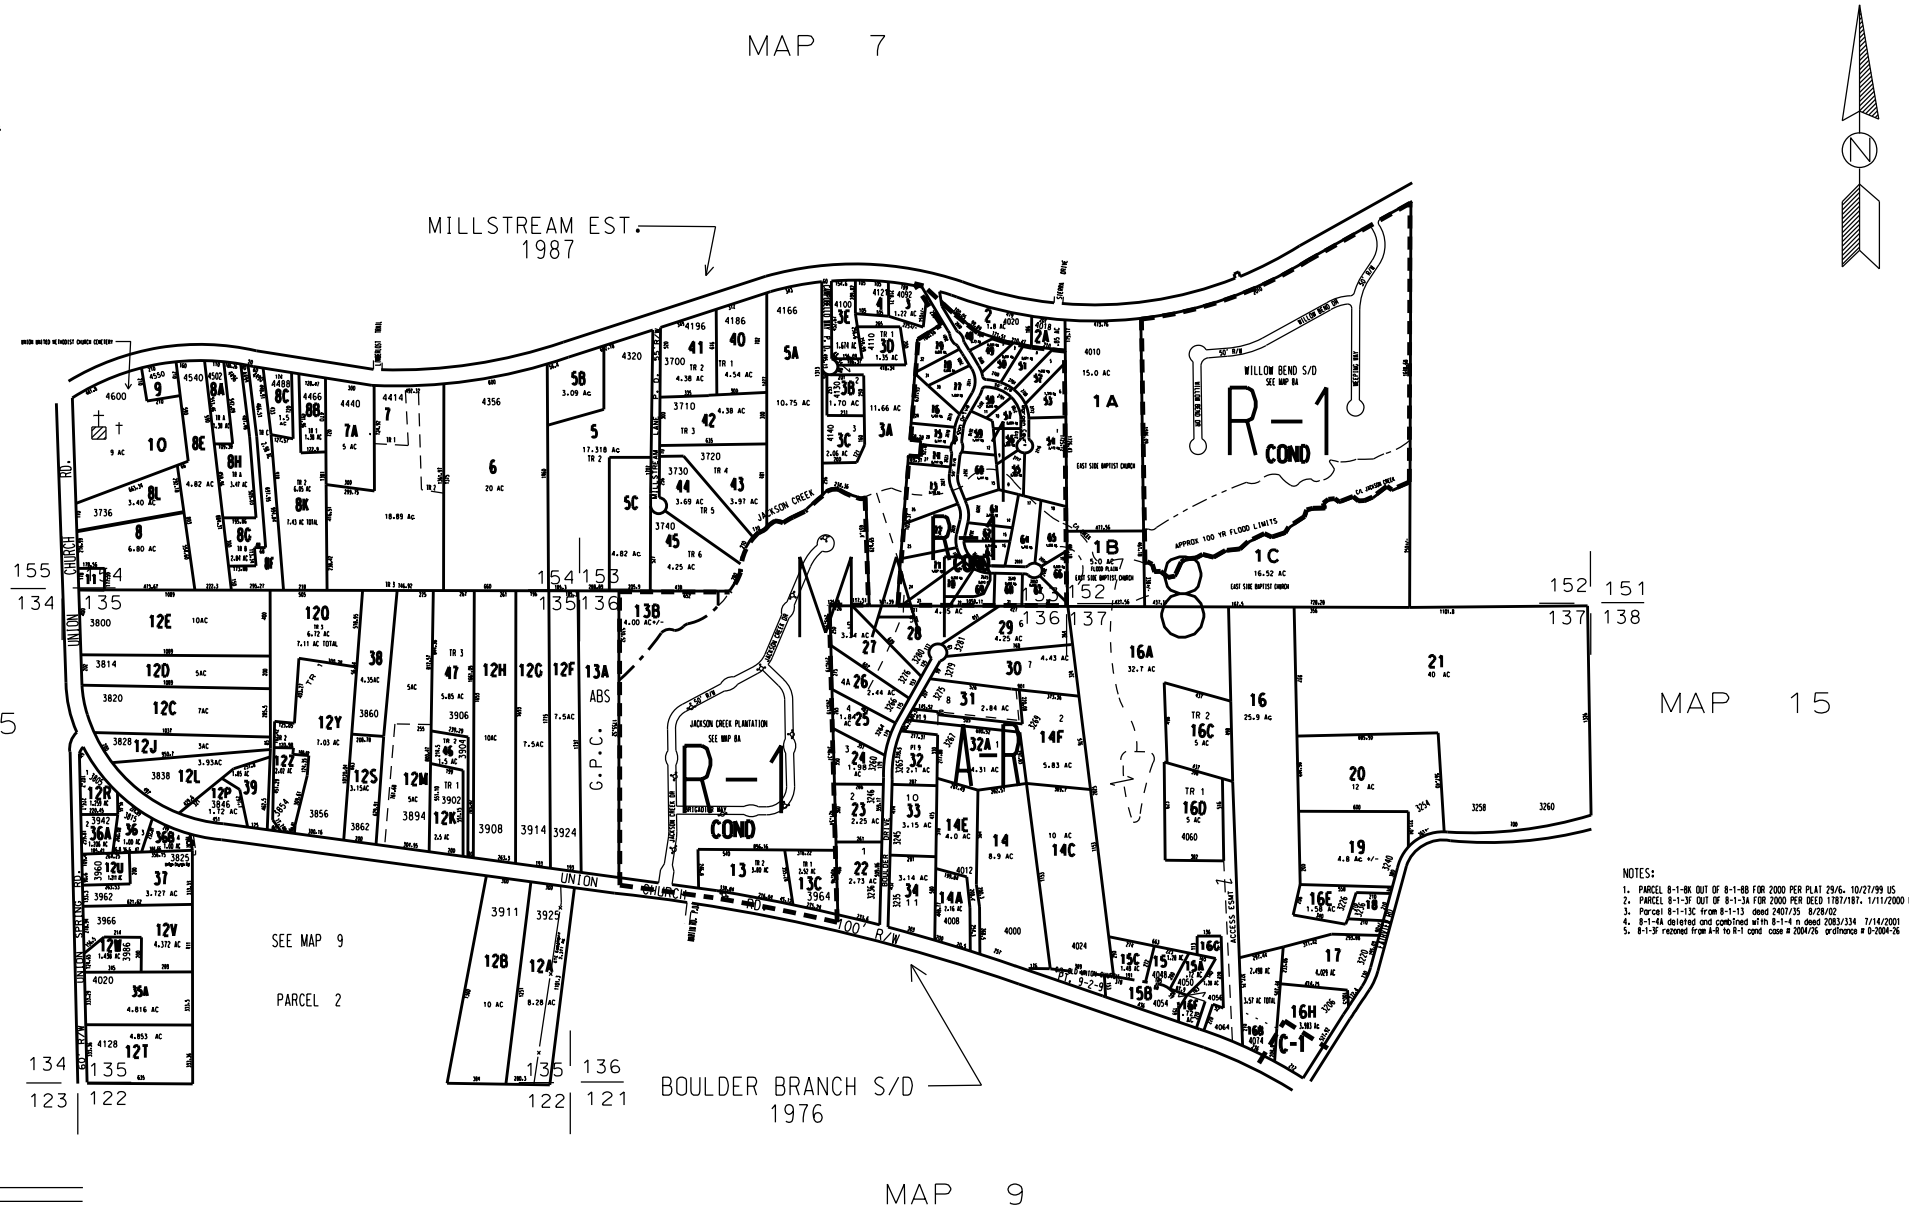

NOTES:

1. PARCEL 8-1-8K OUT OF 8-1-8B FOR 2000 PER PLAT 29/6. 10/27/99 US
2. PARCEL 8-1-3F OUT OF 8-1-3A FOR 2000 PER DEED 1787/187. 1/11/2000 US
3. Parcel 8-1-13C from 8-1-13 deed 2407/35 8/28/02
4. 8-1-4A deleted and combined with 8-1-4 n deed 2083/334 7/14/2001
5. 8-1-9F rezoned from A-R to R-1 cond case # 2004/26 ordinance # 0-2004-26

LEGEND

County Boundary
Map Boundary
Limit of Ownership
Original Platted Line
District Line
Railroad Right of Way
City Limit
Easement
Stream

CHURCH SCHOOL CEMETERY

TAX VALUATION MAP	LAND LOT 121 -123 / 134 - 138, 151 - 155	MAP NO.
ROCKDALE COUNTY GEORGIA	DISTRICT 11 / G.M.D. 1251	8
DATE: DEC. 1, 1967 LAST REVISION 2004	PHOTO NO. BSE 76, 95	1" = 400'