THIS MAP HAS BEEN COMPILED FROM THE MOST AUTHENTIC INFORMATION AVAILABLE. AND NEITHER ROCKDALE COUNTY NOR HUNNICUTT AND ASSOCIATES. INC. ASSUME RESPONSIBILITY FOR ERRORS OR OMISSIONS

Note
1. 19-7-53C from 19-7-53 by plat 32/65 fo 04 tax year
2. 19-1-3A from 19-1-3 deed 3220/134 9/3/04
3. 19-7-53D from 19-7-53 deed 3290/176 11/19/04
4. 19-7-16A combined with 19-7-16 by owners request 2004

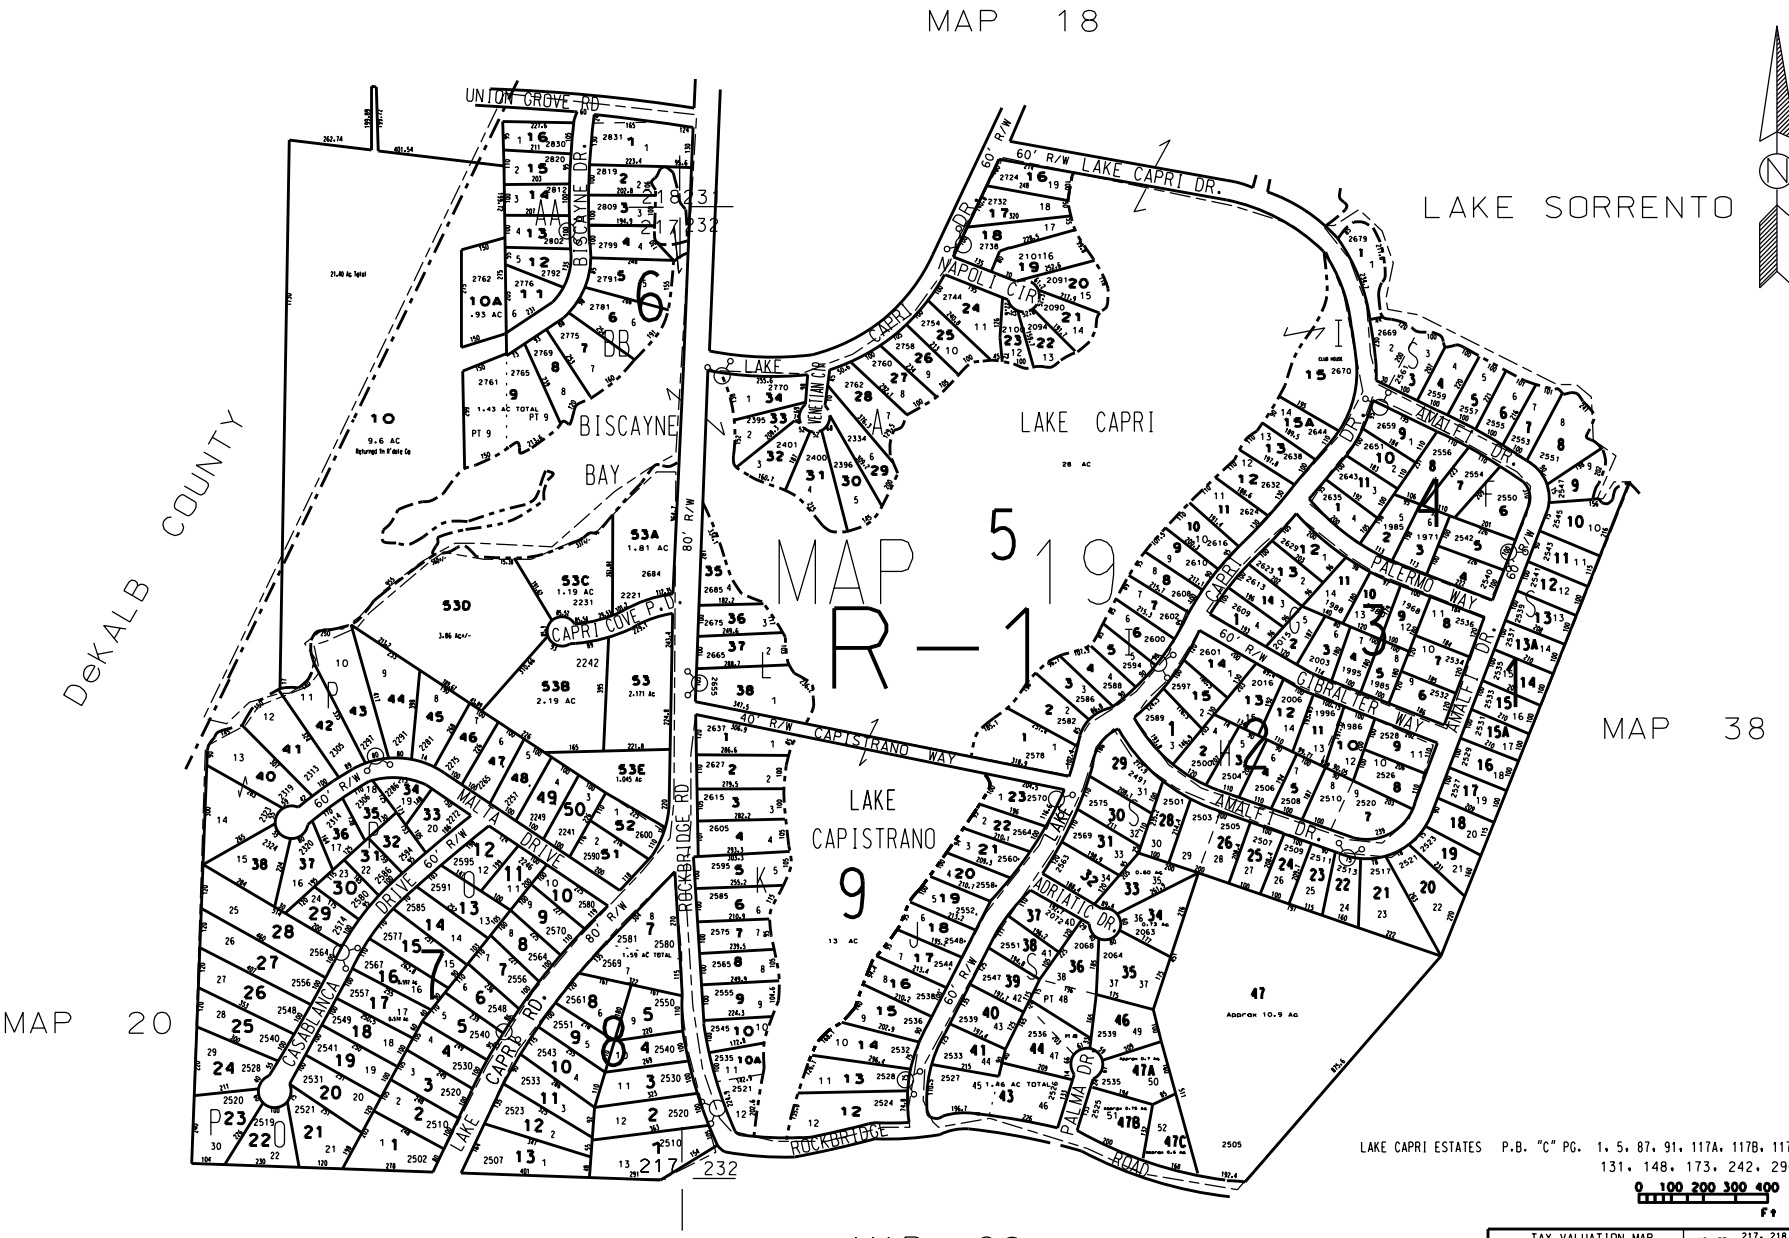

LEGEND

County Boundary
Map Boundary
Limit of Ownership
Original Platted Line
District Line
Railroad Right of Way
City Limit
Easement
Stream
CHURCH SCHOOL CEMETERY

TAX VALUATION MAP	LAND LOT 217, 218 / 231 & 232	MAP NO.
ROCKDALE COUNTY GEORGIA	DISTRICT 16 / G.M.D. 476	19
DATE: DEC. 1, 1967 LAST REVISION 2004	PHOTO NO. BSE 103	1" = 200'