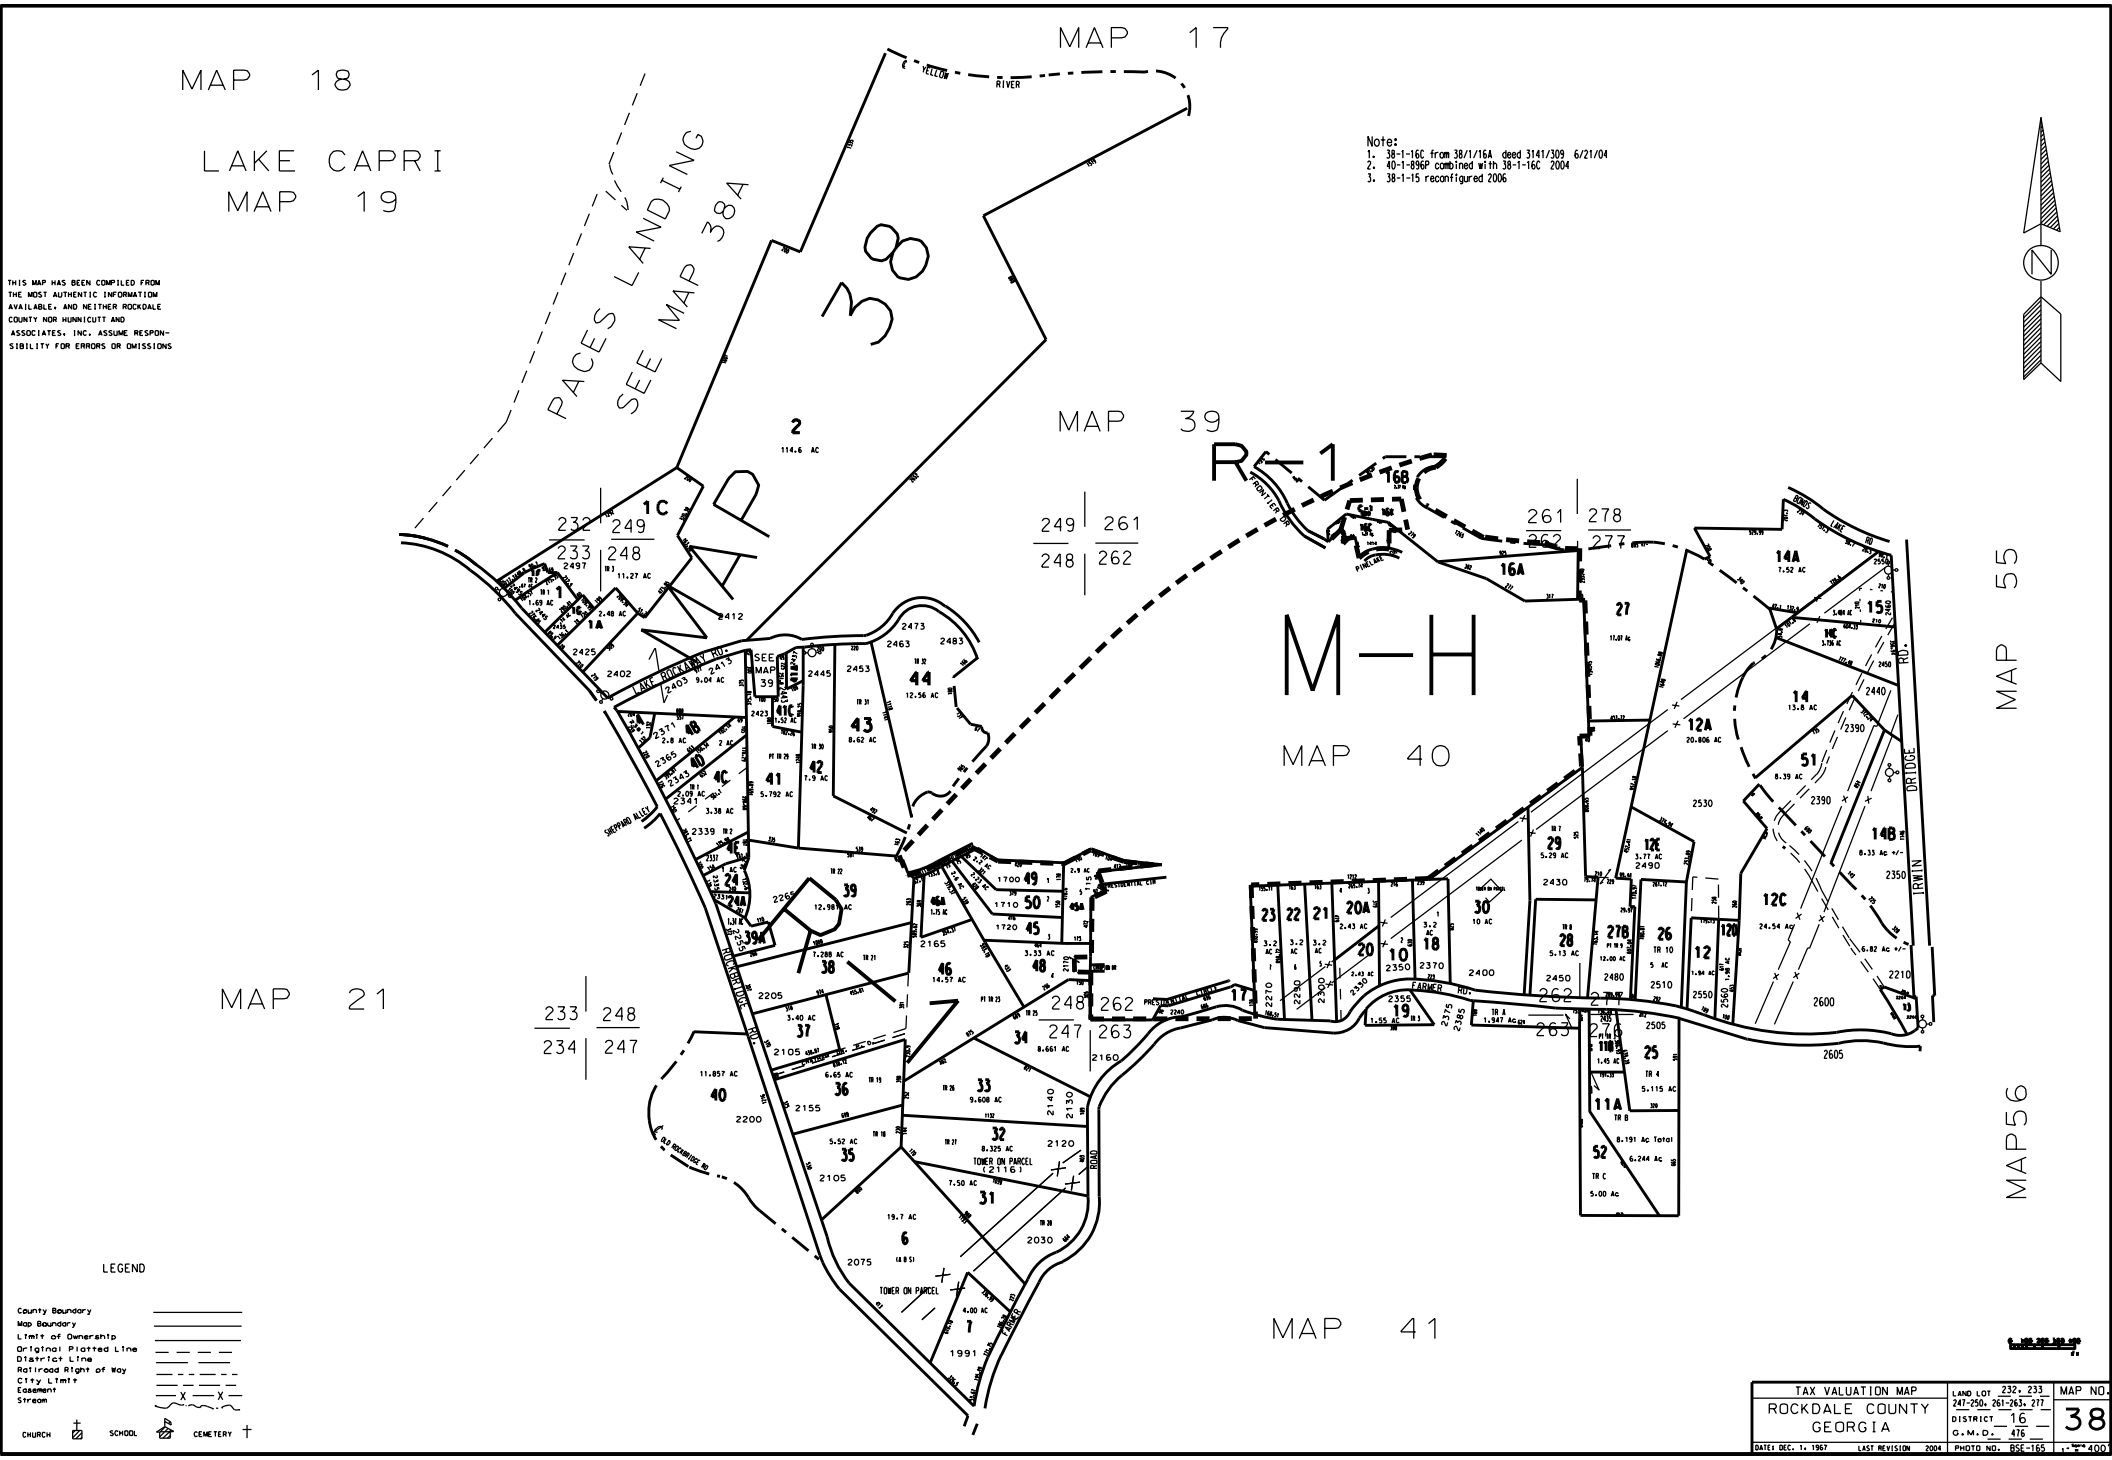
MAP 17
MAP 18
LAKE CAPRI
MAP 19
PACES LANDING
SEE MAP 38A
MAP 38
MAP 39
R-1
M-H
MAP 40
MAP 21
MAP 41
MAP 55
MAP56
YELLOW RIVER
LAKE ROCKAWAY RD.
SHEPPARD ALLEY
ROCKBRIDGE RD.
FARMER RD.
IRWIN DRIDGE RD.
FRONTIER DR.
PINELAKE
TOWER ON PARCEL (2116)
TOWER ON PARCEL
SEE MAP 39
Note:
1. 38-1-16C from 38/1/16A deed 3141/309 6/21/04
2. 40-1-896P combined with 38-1-16C 2004
3. 38-1-15 reconfigured 2006
THIS MAP HAS BEEN COMPILED FROM THE MOST AUTHENTIC INFORMATIOM AVAILABLE, AND NEITHER ROCKDALE COUNTY NOR HUNNICUTT AND ASSOCIATES, INC. ASSUME RESPONSIBILITY FOR ERRORS OR OMISSIONS
LEGEND
County Boundary
Map Boundary
Limit of Ownership
Original Plotted Line
District Line
Railroad Right of Way
City Limit
Easement
Stream
CHURCH
SCHOOL
CEMETERY
TAX VALUATION MAP
ROCKDALE COUNTY
GEORGIA
LAND LOT 232, 233, 247-250, 261-263, 277
DISTRICT 16
G.M.D. 476
MAP NO. 38
DATE: DEC. 1, 1967
LAST REVISION 2004
PHOTO NO. BSE-165
1 - Scale 400