THIS MAP HAS BEEN COMPILED FROM THE MOST AUTHENTIC INFORMATION AVAILABLE, AND NEITHER ROCKDALE COUNTY NOR HUNNICUTT AND ASSOCIATES, INC. ASSUME RESPONSIBILITY FOR ERRORS OR OMISSIONS

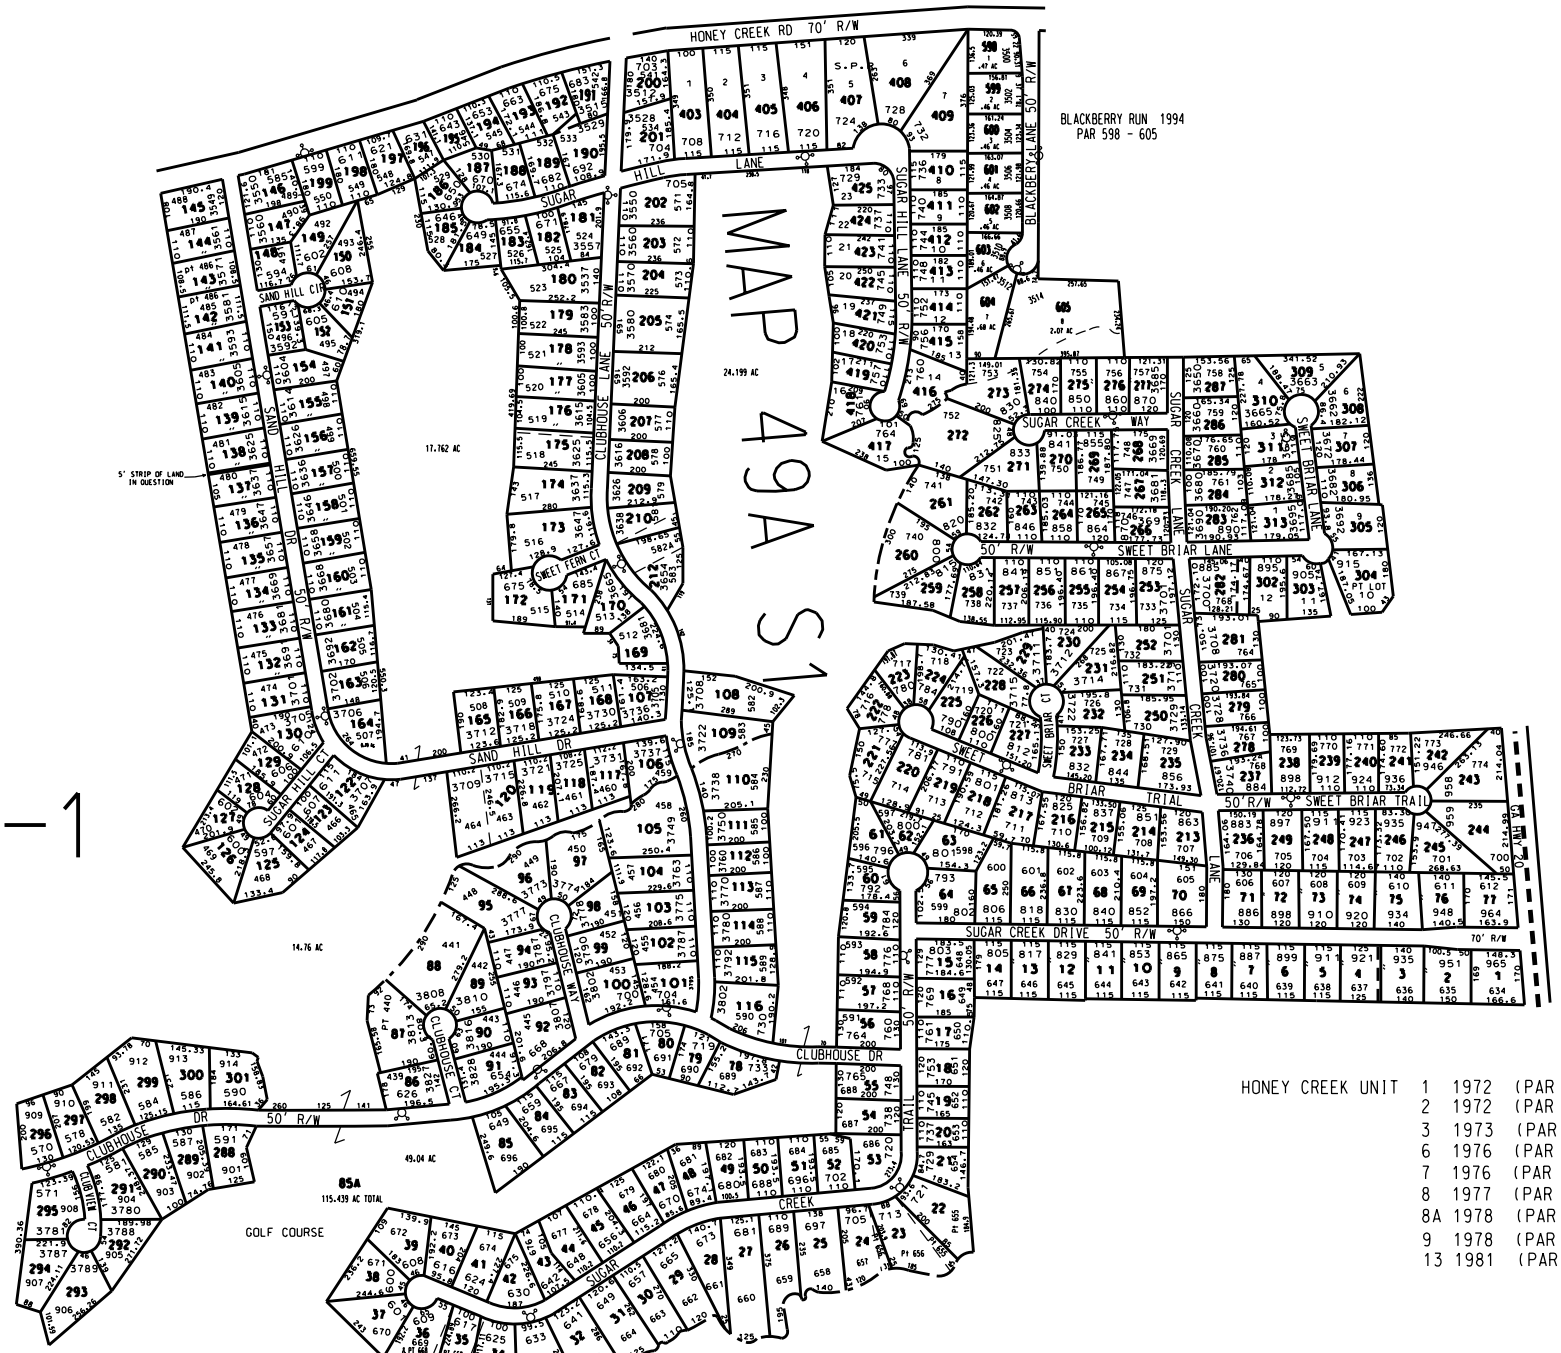

HONEY CREEK UNIT

1	1972	(PAR 1 - 14 & 65 - 77)
2	1972	(PAR 15 - 64 & 76 - 116)
3	1973	(PAR 117 - 212)
6	1976	(PAR 213 - 235)
7	1976	(PAR 236 - 249)
8	1977	(PAR 250 - 287)
8A	1978	(PAR 301A - 313)
9	1978	(PAR 288 - 301)
13	1981	(PAR 403 - 425)

LEGEND

County Boundary
Map Boundary
Limit of Ownership
Original Platted Line
District Line
Railroad Right of Way
City Limit
Easement
Stream

CHURCH SCHOOL CEMETERY

0 100 200 300 400
Ft

TAX VALUATION MAP	LAND LOT 143, 146, 147	MAP NO.
ROCKDALE COUNTY GEORGIA	DISTRICT 10	49A
	G.M.D.	SHEET 1
DATE: DEC. 1, 1967 LAST REVISION 2001	PHOTO NO.	1"=200'