THIS MAP HAS BEEN COMPILED FROM THE MOST AUTHENTIC INFORMATION AVAILABLE. AND NEITHER ROCKDALE COUNTY NOR HUNNICUTT AND ASSOCIATES. INC. ASSUME RESPONSIBILITY FOR ERRORS OR OMISSIONS

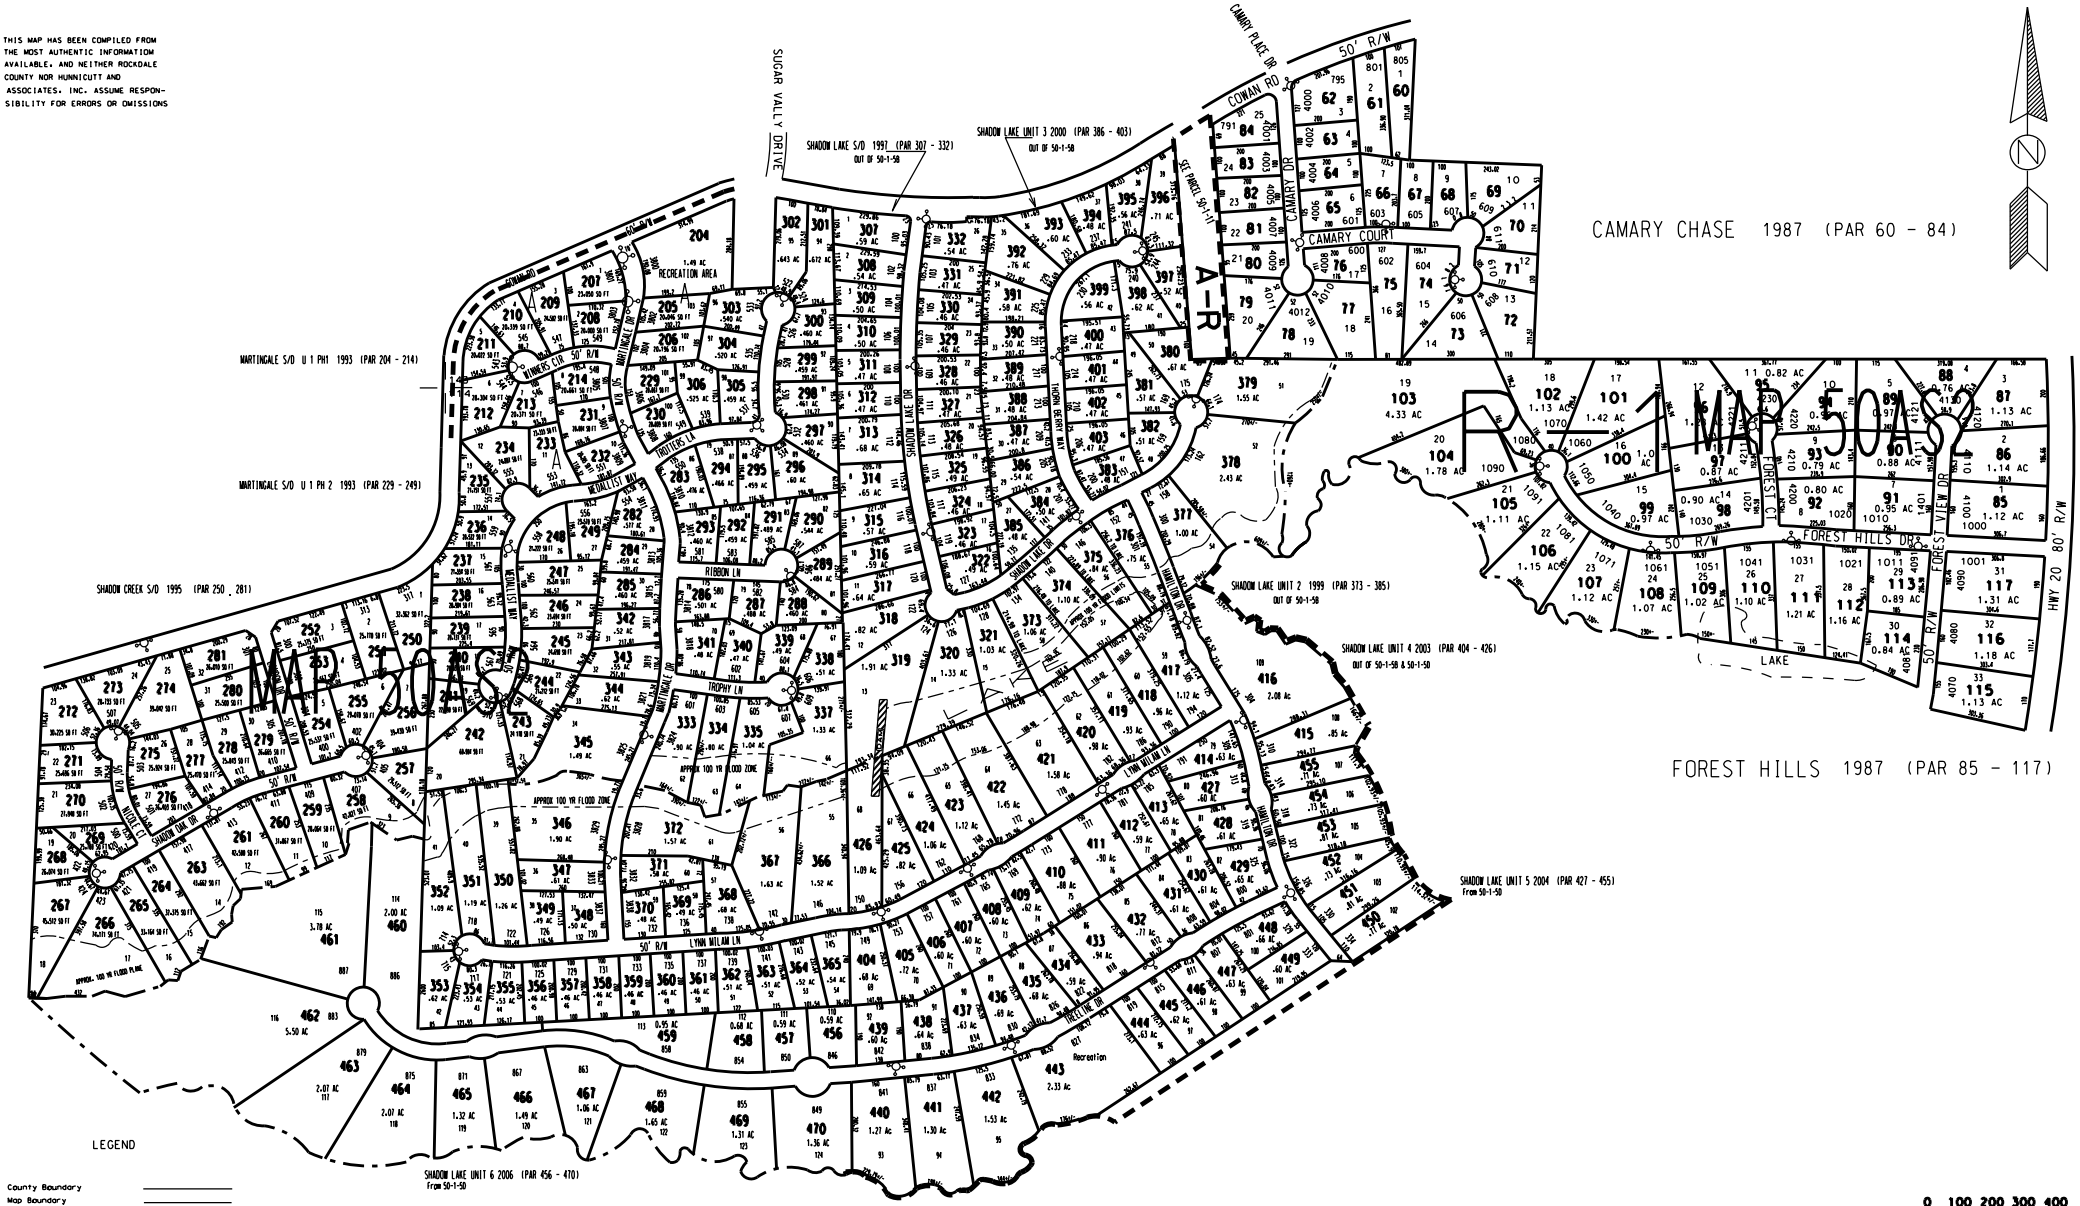

LEGEND

County Boundary
Map Boundary
Limit of Ownership
Original Platted Line
District Line
Railroad Right of Way
City Limit
Easement
Stream

CHURCH SCHOOL CEMETERY

MARTINGALE S/D U 2 1996 (PAR 282 - 283) OUT OF 50-1-12
MARTINGALE S/D U 3 1996 (PAR 284 - 306) out of 50-1-120 & 50-1-128
MARTINGALE S/D U 4 1998 (PAR 333 - 344) out of 50-1-12 & 50-1-128
MARTINGALE S/D U 5 1999 (PAR 345 - 372) out of 50-1-12 & 50-1-128 FOR 2000 TAX YEAR

0 100 200 300 400 Ft

TAX VALUATION MAP	LAND LOT 114, 115	MAP NO
ROCKDALE COUNTY GEORGIA	DISTRICT 10	50A
	G.M.D.	SHEET 2
DATE: DEC. 1. 1967 LAST REVISION 2004	PHOTO NO.	1" = 200'