THIS MAP HAS BEEN COMPILED FROM THE MOST AUTHENTIC INFORMATION AVAILABLE, AND NEITHER ROCKDALE COUNTY NOR MUNICIPALITY AND ASSOCIATES, INC. ASSUME RESPONSIBILITY FOR ERRORS OR OMISSIONS

LEGEND

ZONING
County Boundary
Map Boundary
Limit of Ownership
Original Platted Line
District Line
Railroad Right of Way
City Limit
Easement
Stream

CHURCH SCHOOL CEMETERY

NOTES:

1. PARCEL 66-9-9 COMBINED WITH 66-9-8 FOR 1999 PER OWNER (US)
2. 66-6-28A from 66-1-28 deed 2784/98 7/21/03 annixed to city zoned OI 2003
3. 66-6-28B from 66-6-28 & 29 by plat 31/187 rezoned from R-1 to OI cond case # 2003/08 ordinance # O-2003/14
4. 66-3-28A from 66-3-28 by plat 33/56 2005
5. All of 66-6-31 rezoned to C-1 case # 2005/01 ordinance # O-2005-0

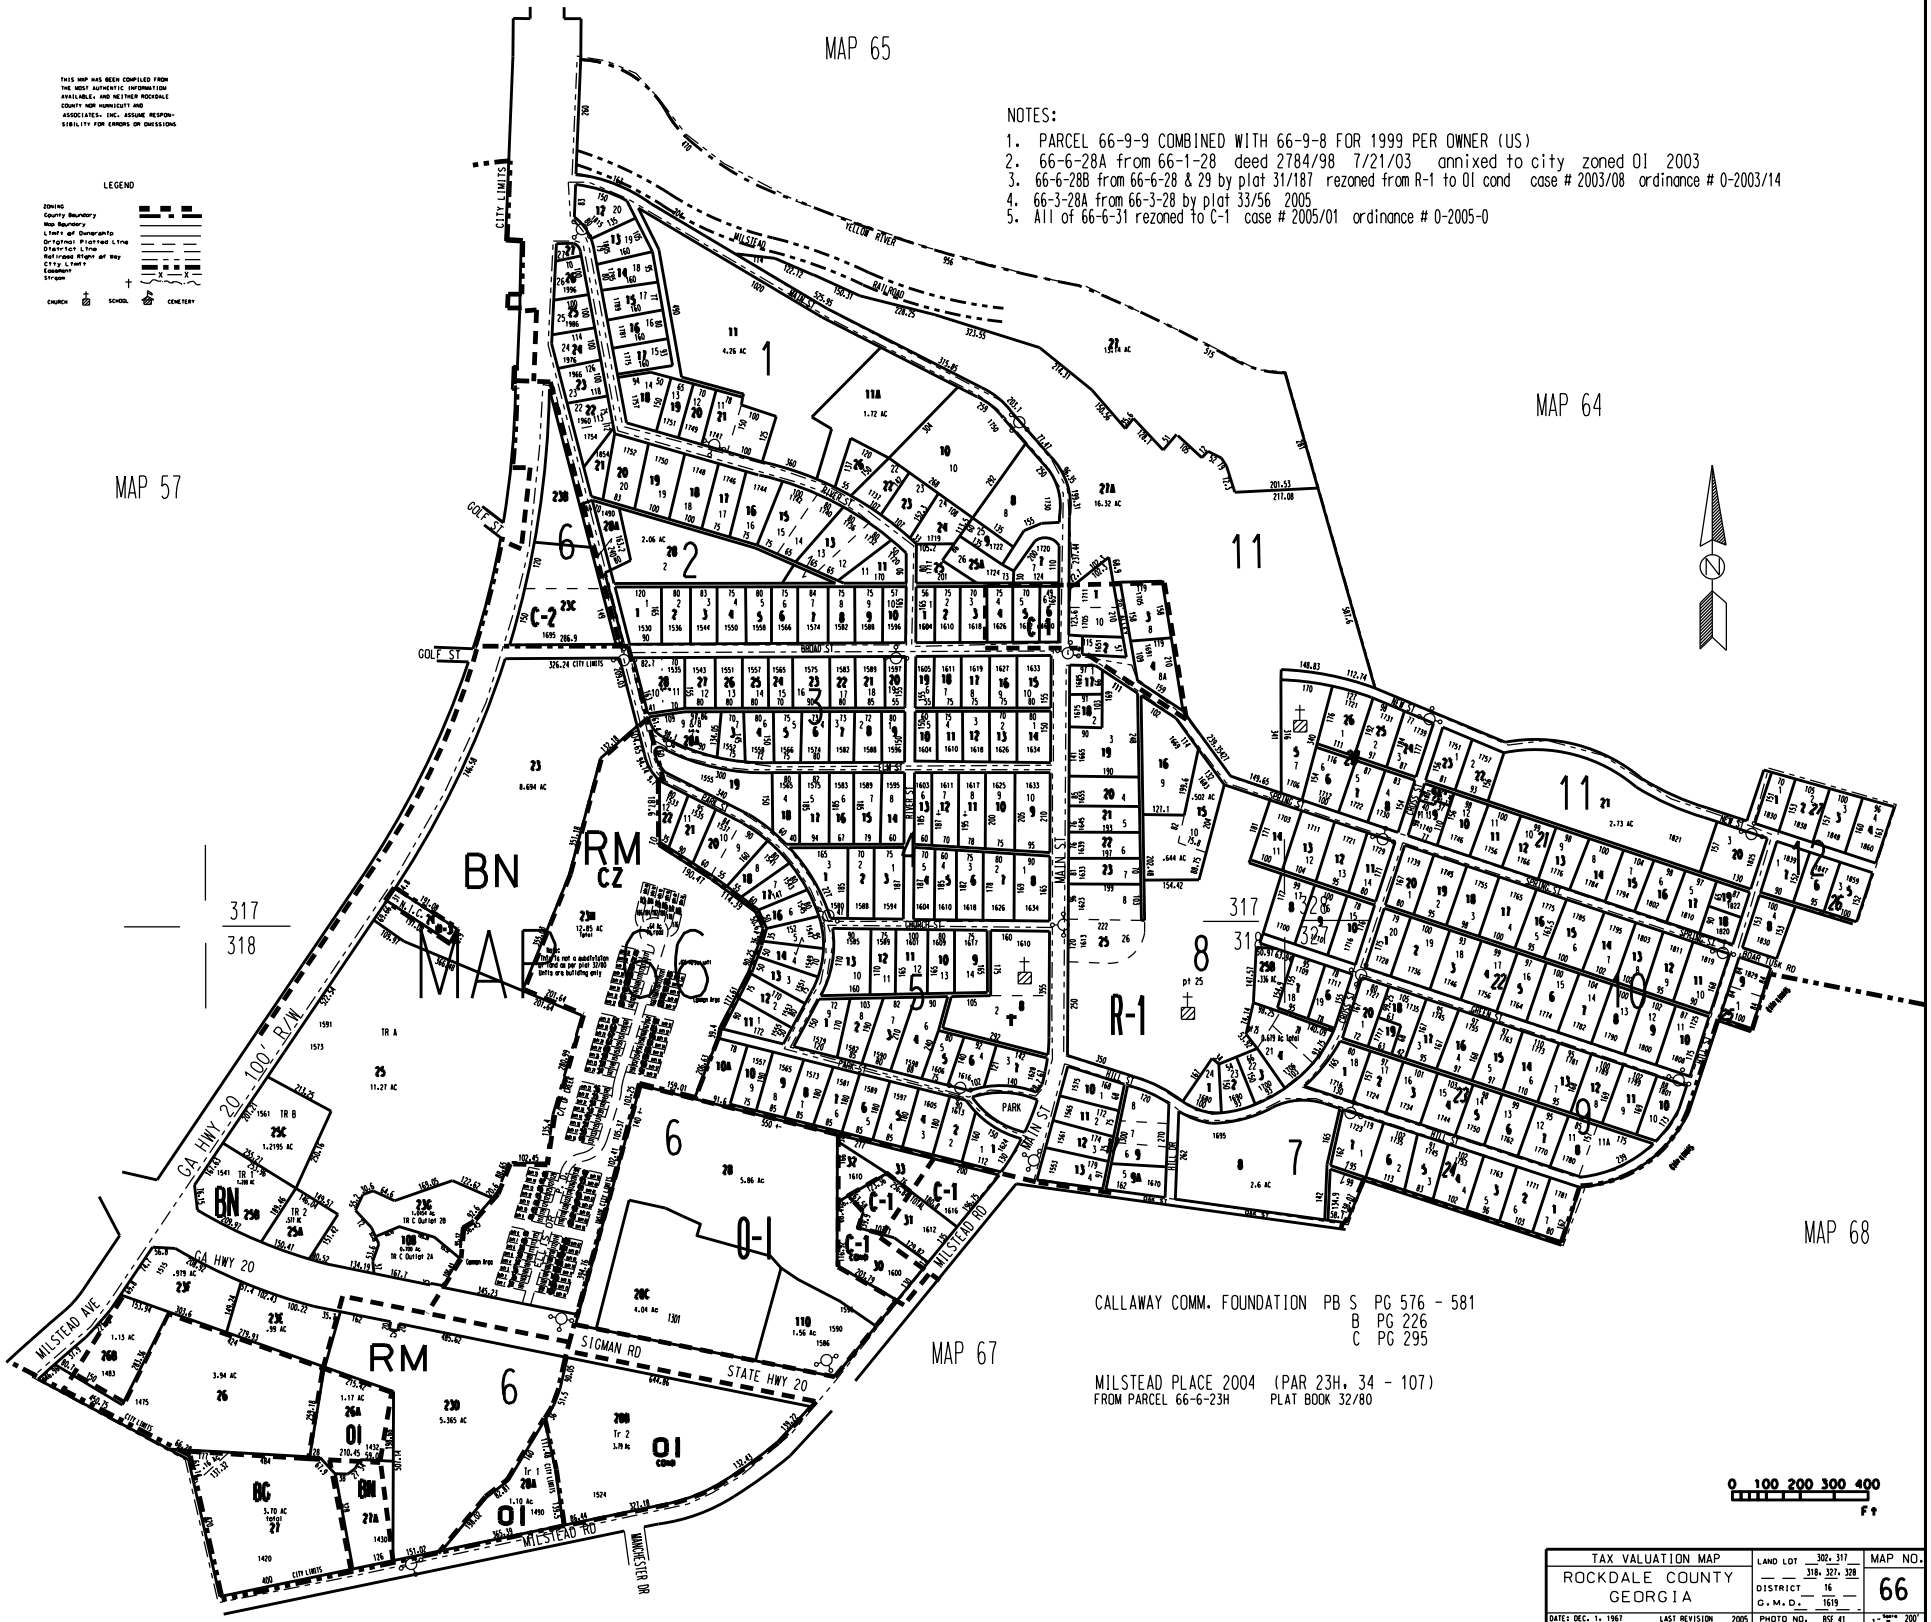

TAX VALUATION MAP	LAND LOT 302, 317 / 318, 327, 328	MAP NO.
ROCKDALE COUNTY GEORGIA	DISTRICT 16 / G.M.D. 1619	66
DATE: DEC. 1, 1967 LAST REVISION 2005	PHOTO NO. BSE 41	1" = 200'