THIS MAP HAS BEEN COMPILED FROM THE MOST AUTHENTIC INFORMATION AVAILABLE. AND NEITHER ROCKDALE COUNTY NOR HUNNICUTT AND ASSOCIATES. INC. ASSUME RESPONSIBILITY FOR ERRORS OR OMISSIONS

Note
1. 0.002 ac from 80A-1-228 to Rd deed 2885/328 7/13/03

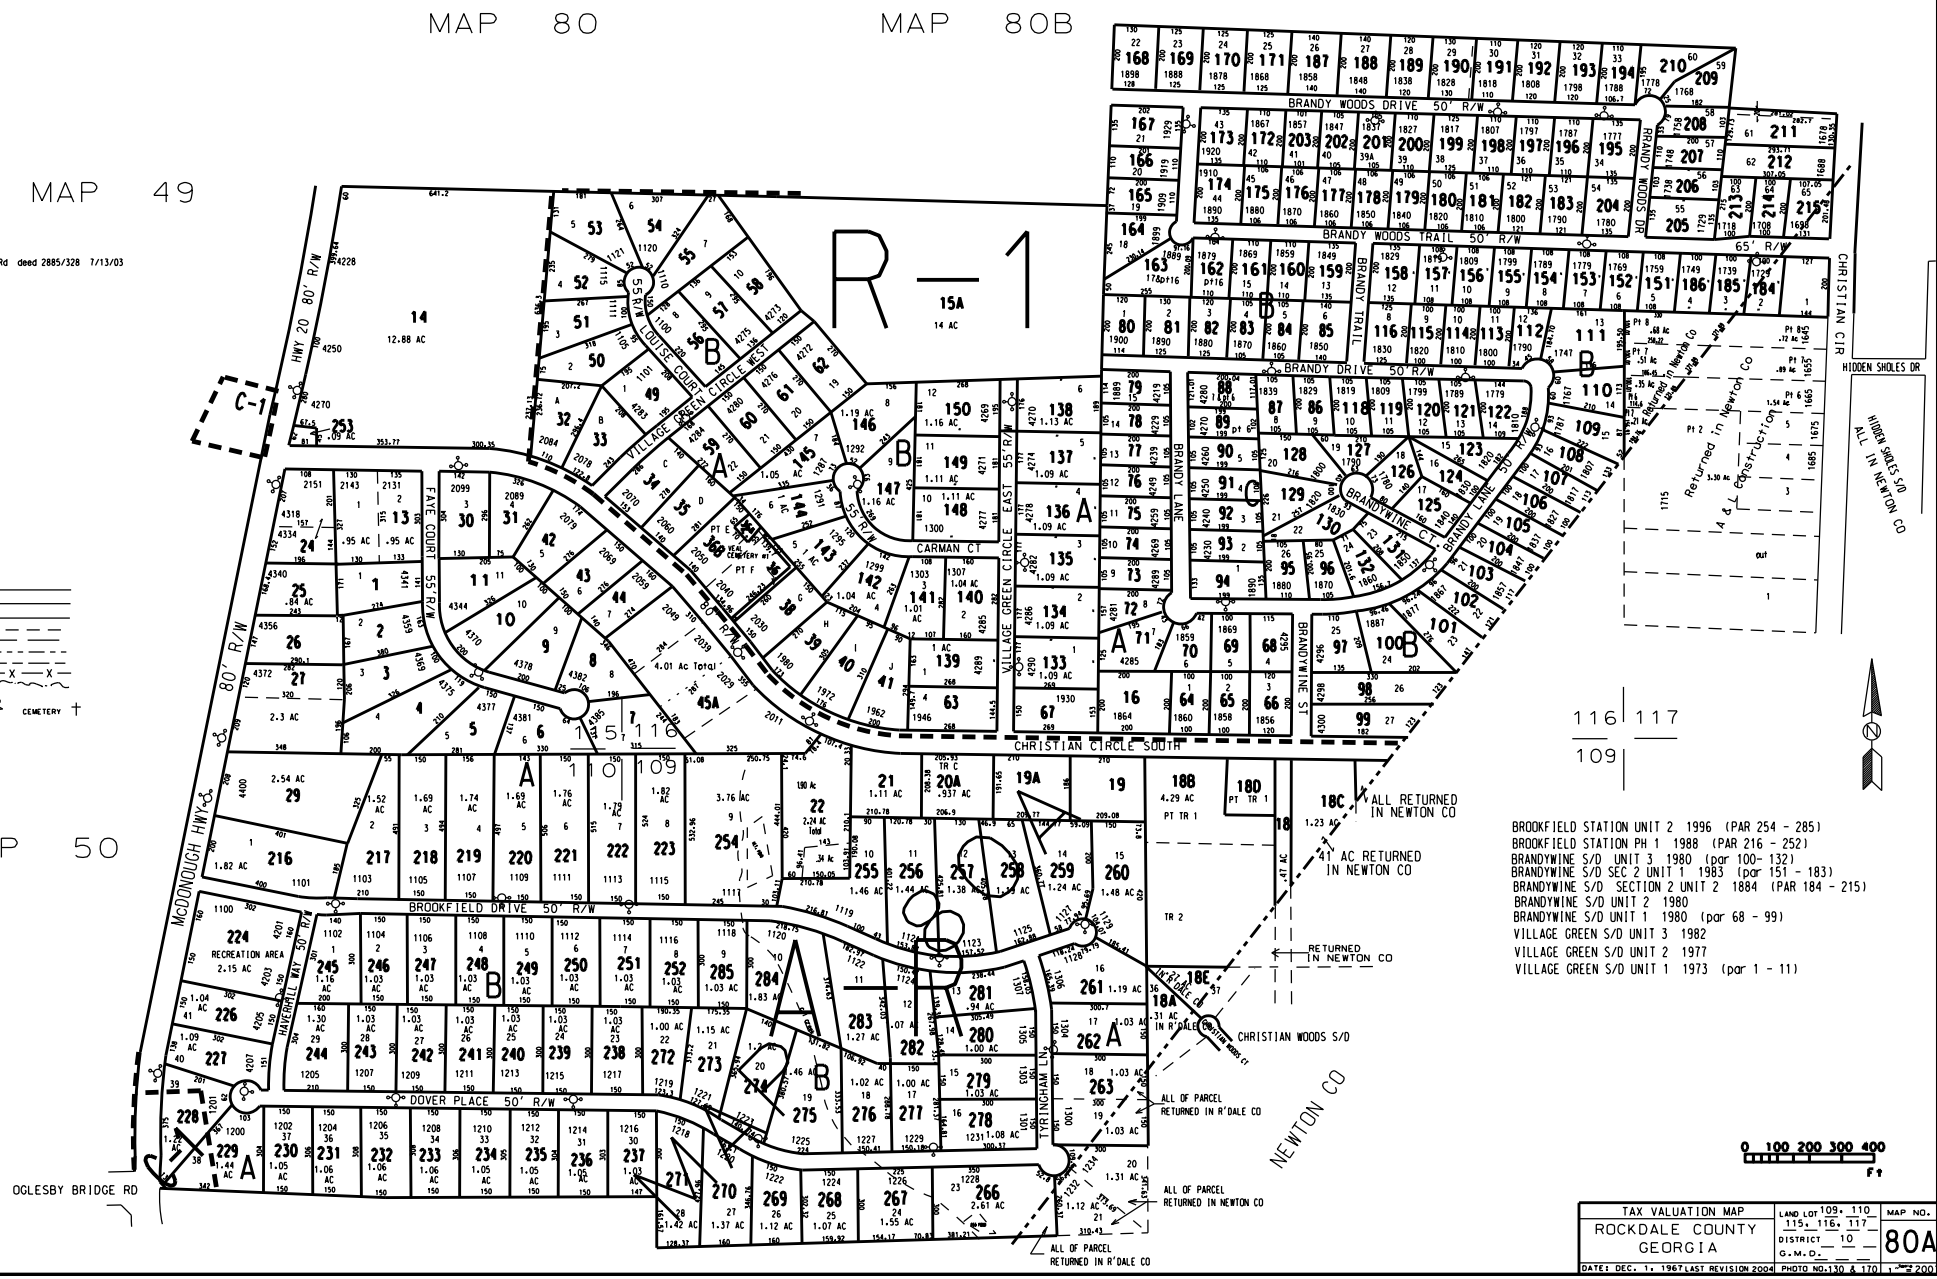


LEGEND

County Boundary
Map Boundary
Limit of Ownership
Original Platted Line
District Line
Railroad Right of Way
City Limit
Easement
Stream
CHURCH SCHOOL CEMETERY

BROOKFIELD STATION UNIT 2 1996 (PAR 254 - 285)
BROOKFIELD STATION PH 1 1988 (PAR 216 - 252)
BRANDYWINE S/D UNIT 3 1980 (par 100- 132)
BRANDYWINE S/D SEC 2 UNIT 1 1983 (par 151 - 183)
BRANDYWINE S/D SECTION 2 UNIT 2 1884 (PAR 184 - 215)
BRANDYWINE S/D UNIT 2 1980
BRANDYWINE S/D UNIT 1 1980 (par 68 - 99)
VILLAGE GREEN S/D UNIT 3 1982
VILLAGE GREEN S/D UNIT 2 1977
VILLAGE GREEN S/D UNIT 1 1973 (par 1 - 11)

| TAX VALUATION MAP | LAND LOT 109, 110, 115, 116, 117 | MAP NO. |
|---|---|---|
| ROCKDALE COUNTY GEORGIA | DISTRICT 10 | 80A |
| DATE: DEC. 1. 1967 LAST REVISION 2004 | G.M.D. | PHOTO NO. 130 & 170 1" = 200' |