THIS MAP HAS BEEN COMPILED FROM THE MOST AUTHENTIC INFORMATION AVAILABLE. AND NEITHER ROCKDALE COUNTY NOR HUNNICUTT AND ASSOCIATES. INC. ASSUME RESPONSIBILITY FOR ERRORS OR OMISSIONS

NOTES:

1. 85-2-1U from 85-2-1P deed 2101/26 8/20/01
2. 0.04 ac from 85-2-1H to 85-2-2 deed 2481/339 10/25/02
3. 0.04 ac from 85-2-2 to 85-2-2A deed 2481/242 10/25/02
4. 85-2-43 from 85-2-1 deed 3039/194 6/3/03
5. 85-2-44 from 85-2-1 deed 3039/192 6/3/03
6. 85-2-31 combined with 85-2-1A by owners request 2004
7. 85-2-90 from 85-2-9 deed 3070/16 2/23/04
8. 85-1-5B and 85-1-5C from 85-1-5
9. OAKS @ HAYNES CREEK 2006 PARCELS 45 - 77 OUT OF 85-2-4, 7, 8A

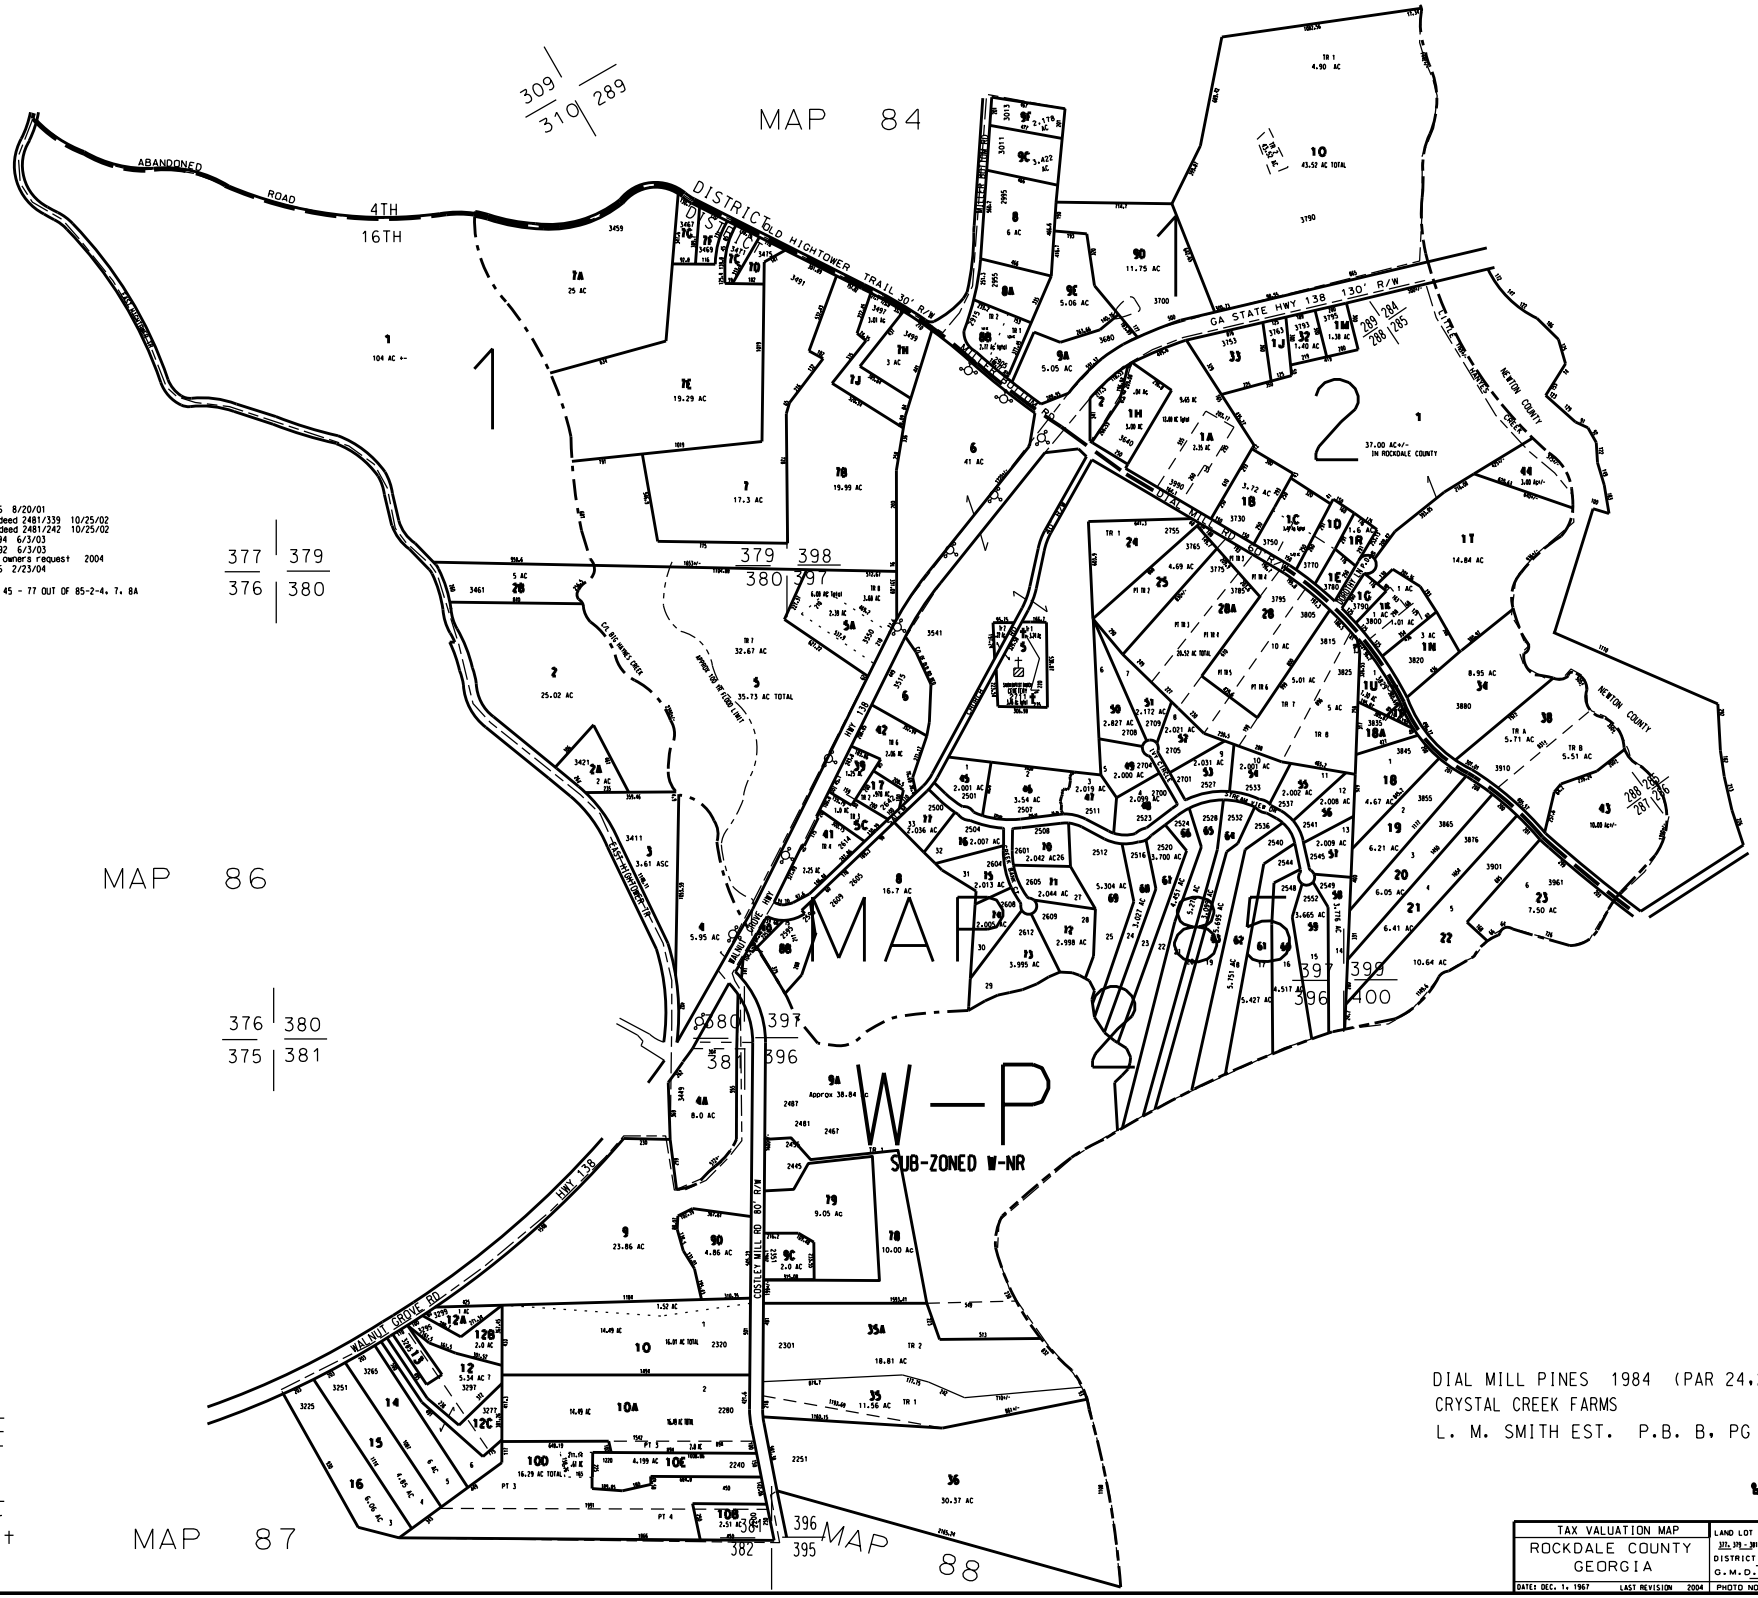

LEGEND

County Boundary
Map Boundary
Limit of Ownership
Original Platted Line
District Line
Railroad Right of Way
City Limit
Easement
Stream

CHURCH SCHOOL CEMETERY

DIAL MILL PINES 1984 (PAR 24,25, & 28)
CRYSTAL CREEK FARMS
L. M. SMITH EST. P.B. B, PG 185

TAX VALUATION MAP	LAND LOT 284 - 289 (4th) 377, 379 - 381, 396 - 398 (16th)	MAP NO.
ROCKDALE COUNTY GEORGIA	DISTRICT 4 & 16	85
	G.M.D. 475	
DATE: DEC. 1, 1967 LAST REVISION 2004	PHOTO NO. BSE 152, 136	1" = 400'