THIS MAP HAS BEEN COMPILED FROM THE MOST AUTHENTIC INFORMATION AVAILABLE. AND NEITHER ROCKDALE COUNTY NOR HUNNICUTT AND ASSOCIATES, INC. ASSUME RESPONSIBILITY FOR ERRORS OR OMISSIONS

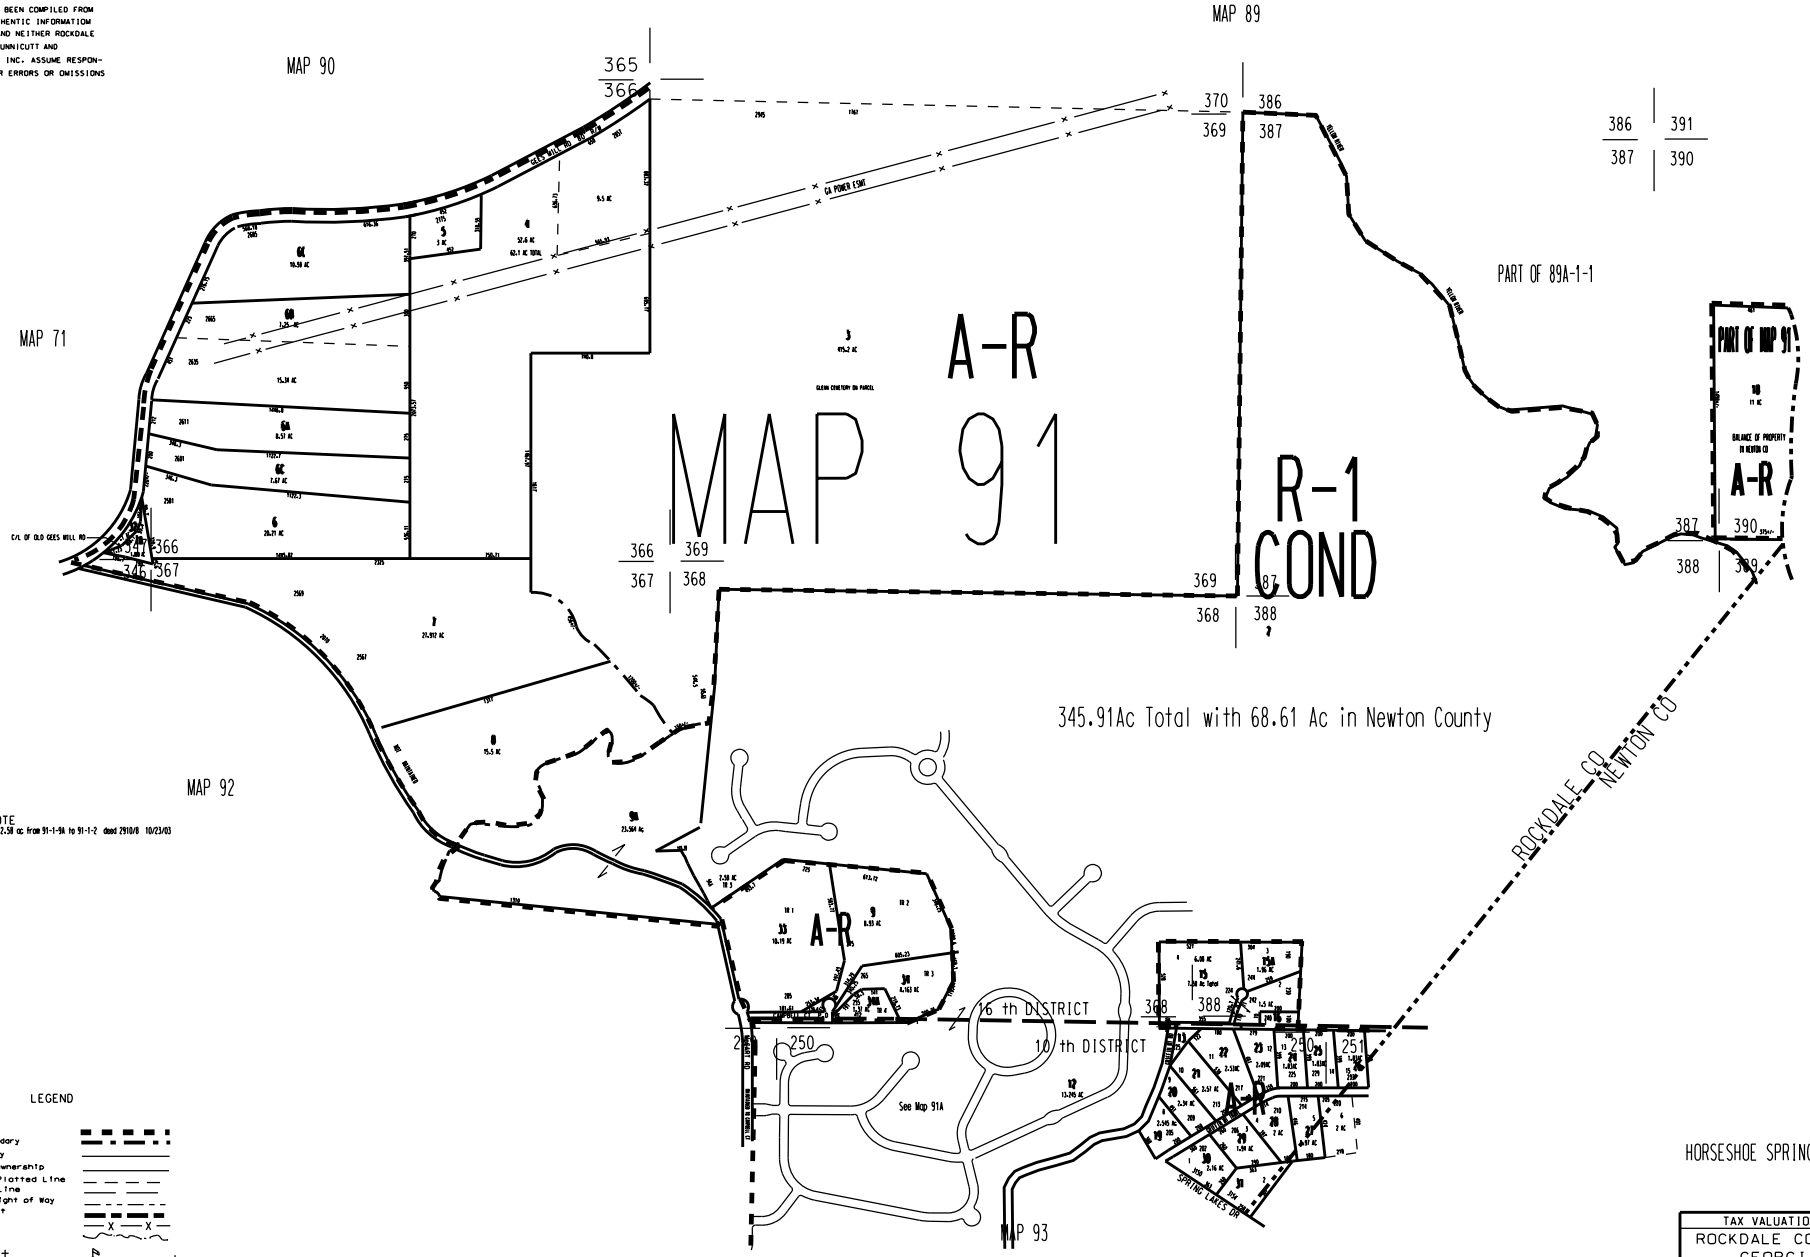

NOTE
1. 2.58 ac from 91-1-9A to 91-1-2 deed 2910/8 10/23/03

LEGEND

ZONING
County Boundary
Map Boundary
Limit of Ownership
Original Platted Line
District Line
Railroad Right of Way
City Limit
Easement
Stream

CHURCH SCHOOL CEMETERY

HORSESHOE SPRINGS U-3 1978 (PAR 19 -31)

TAX VALUATION MAP	LAND LOT 250- 346-347 366-370, 387-390	MAP NO.
ROCKDALE COUNTY GEORGIA	DISTRICT 10 & 16	91
	G.M.D. 476	
DATE: DEC. 1, 1967 LAST REVISION 1999	PHOTO NO. BSE 141 & 156	1" = 400'