THIS MAP HAS BEEN COMPILED FROM THE MOST AUTHENTIC INFORMATION AVAILABLE, AND NEITHER ROCKDALE COUNTY NOR HUNNICUTT AND ASSOCIATES, INC. ASSUME RESPONSIBILITY FOR ERRORS OR OMISSIONS

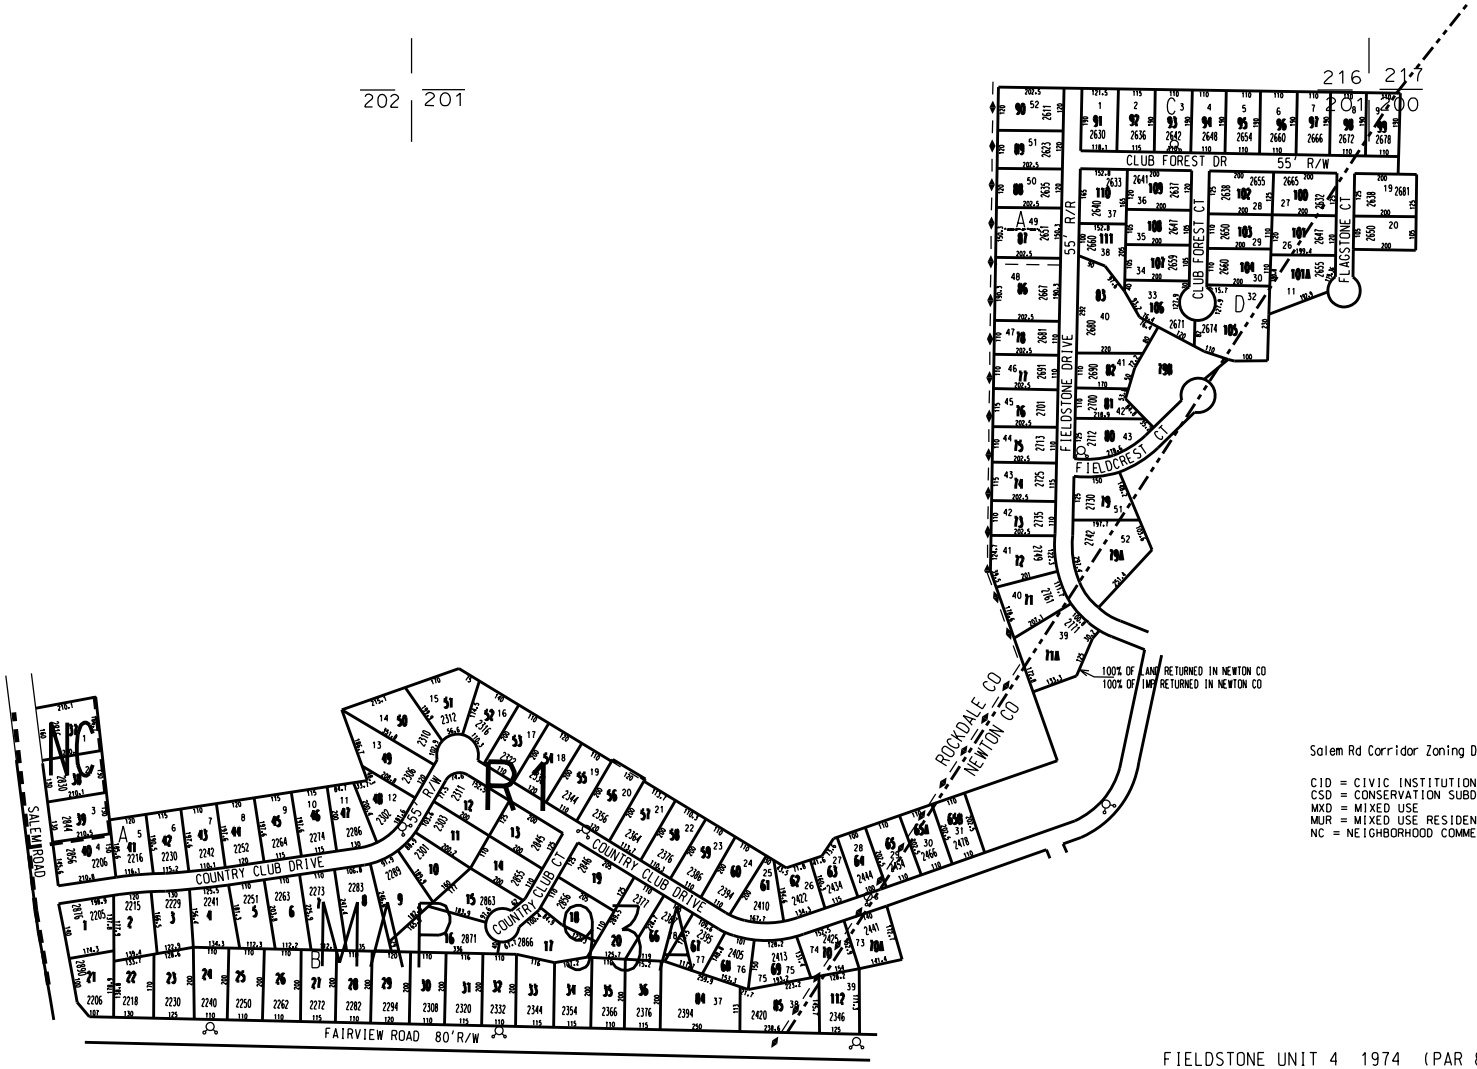

Salem Rd Corridor Zoning Districts

CID = CIVIC INSTITUTIONAL
CSD = CONSERVATION SUBDIVISION
MXD = MIXED USE
MUR = MIXED USE RESIDENTIAL
NC = NEIGHBORHOOD COMMERCIAL

FIELDSTONE UNIT 4 1974 (PAR 86 - 111)
FIELDSTONE UNIT 3 1971 (PAR 73 - 83)
FIELDSTONE UNIT 2 1971 (PAR 58 - 72, 84, 85, 112)
FIELDSTONE UNIT 1 1970 (PAR 1 - 57)

0 100 200 300 400 Ft

LEGEND

County Boundary
Map Boundary
Limit of Ownership
Original Platted Line
District Line
Railroad Right of Way
City Limit
Easement
Stream

CHURCH SCHOOL CEMETERY

— ◆ — ◆ — ◆ — ◆ — ◆ = Salem Rd Corridor Overlay Zoning Districts

TAX VALUATION MAP	LAND LOT 200, 201, 202	MAP NO.
ROCKDALE COUNTY GEORGIA	DISTRICT 10	93A
DATE: DEC. 1, 1967 LAST REVISION 2004	G.M.D. / PHOTO NO.	1" = 200'