THIS MAP HAS BEEN COMPILED FROM THE MOST AUTHENTIC INFORMATION AVAILABLE, AND NEITHER ROCKDALE COUNTY NOR HUNNICUTT AND ASSOCIATES, INC. ASSUME RESPONSIBILITY FOR ERRORS OR OMISSIONS

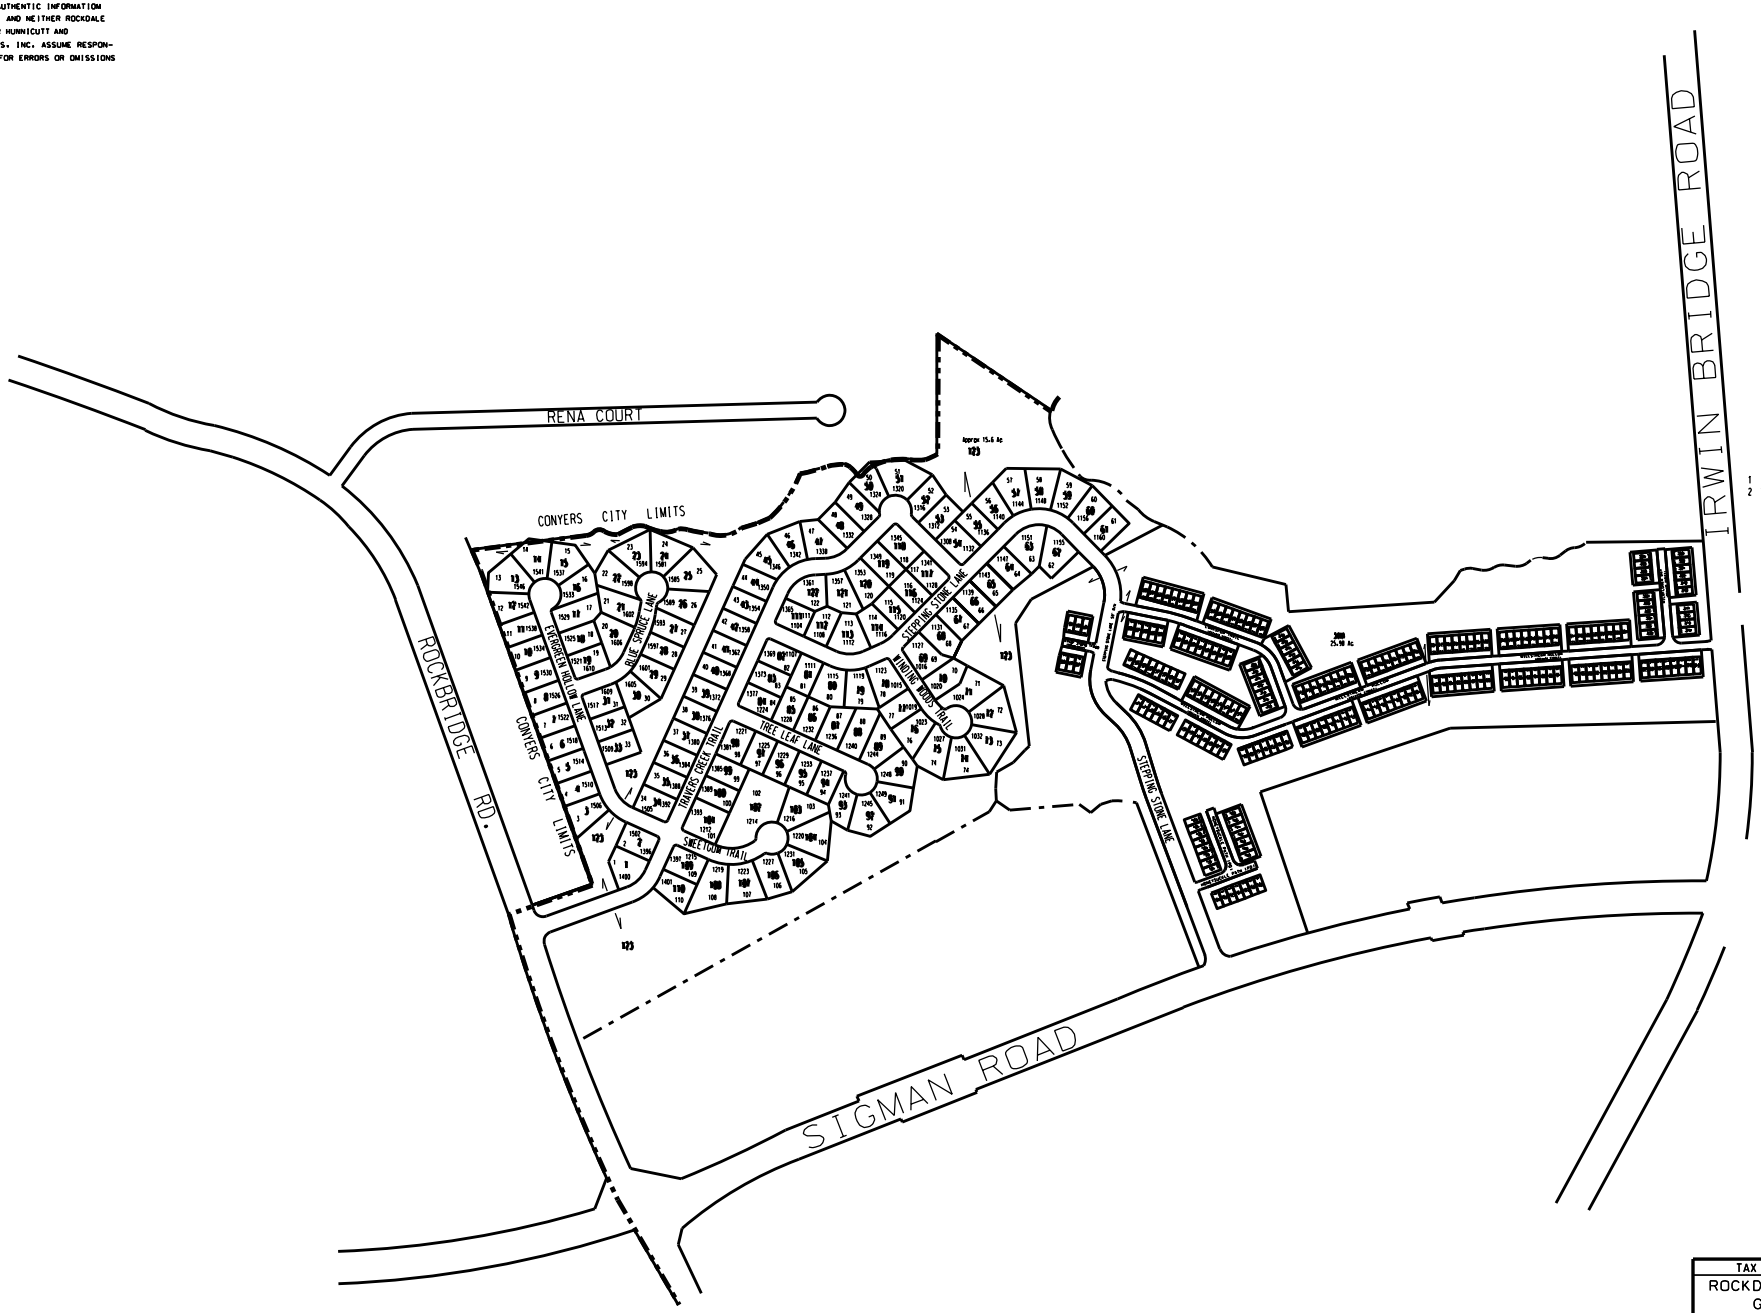

1 Travers Creek S/D, 2006, parcels 1-123, from 41-1-25, 25A & 3J
2 Village @ Travers Creek S/D, 2006, parcels 124-337, from 41-1-3J

0 100 200 300 400
Ft

TAX VALUATION MAP	LAND LOT 264, 275	MAP NO.
ROCKDALE COUNTY GEORGIA	DISTRICT 11	41B
	G.M.D.	
DATE: 2006 LAST REVISION 2006	PHOTO NO.	1" = 200'